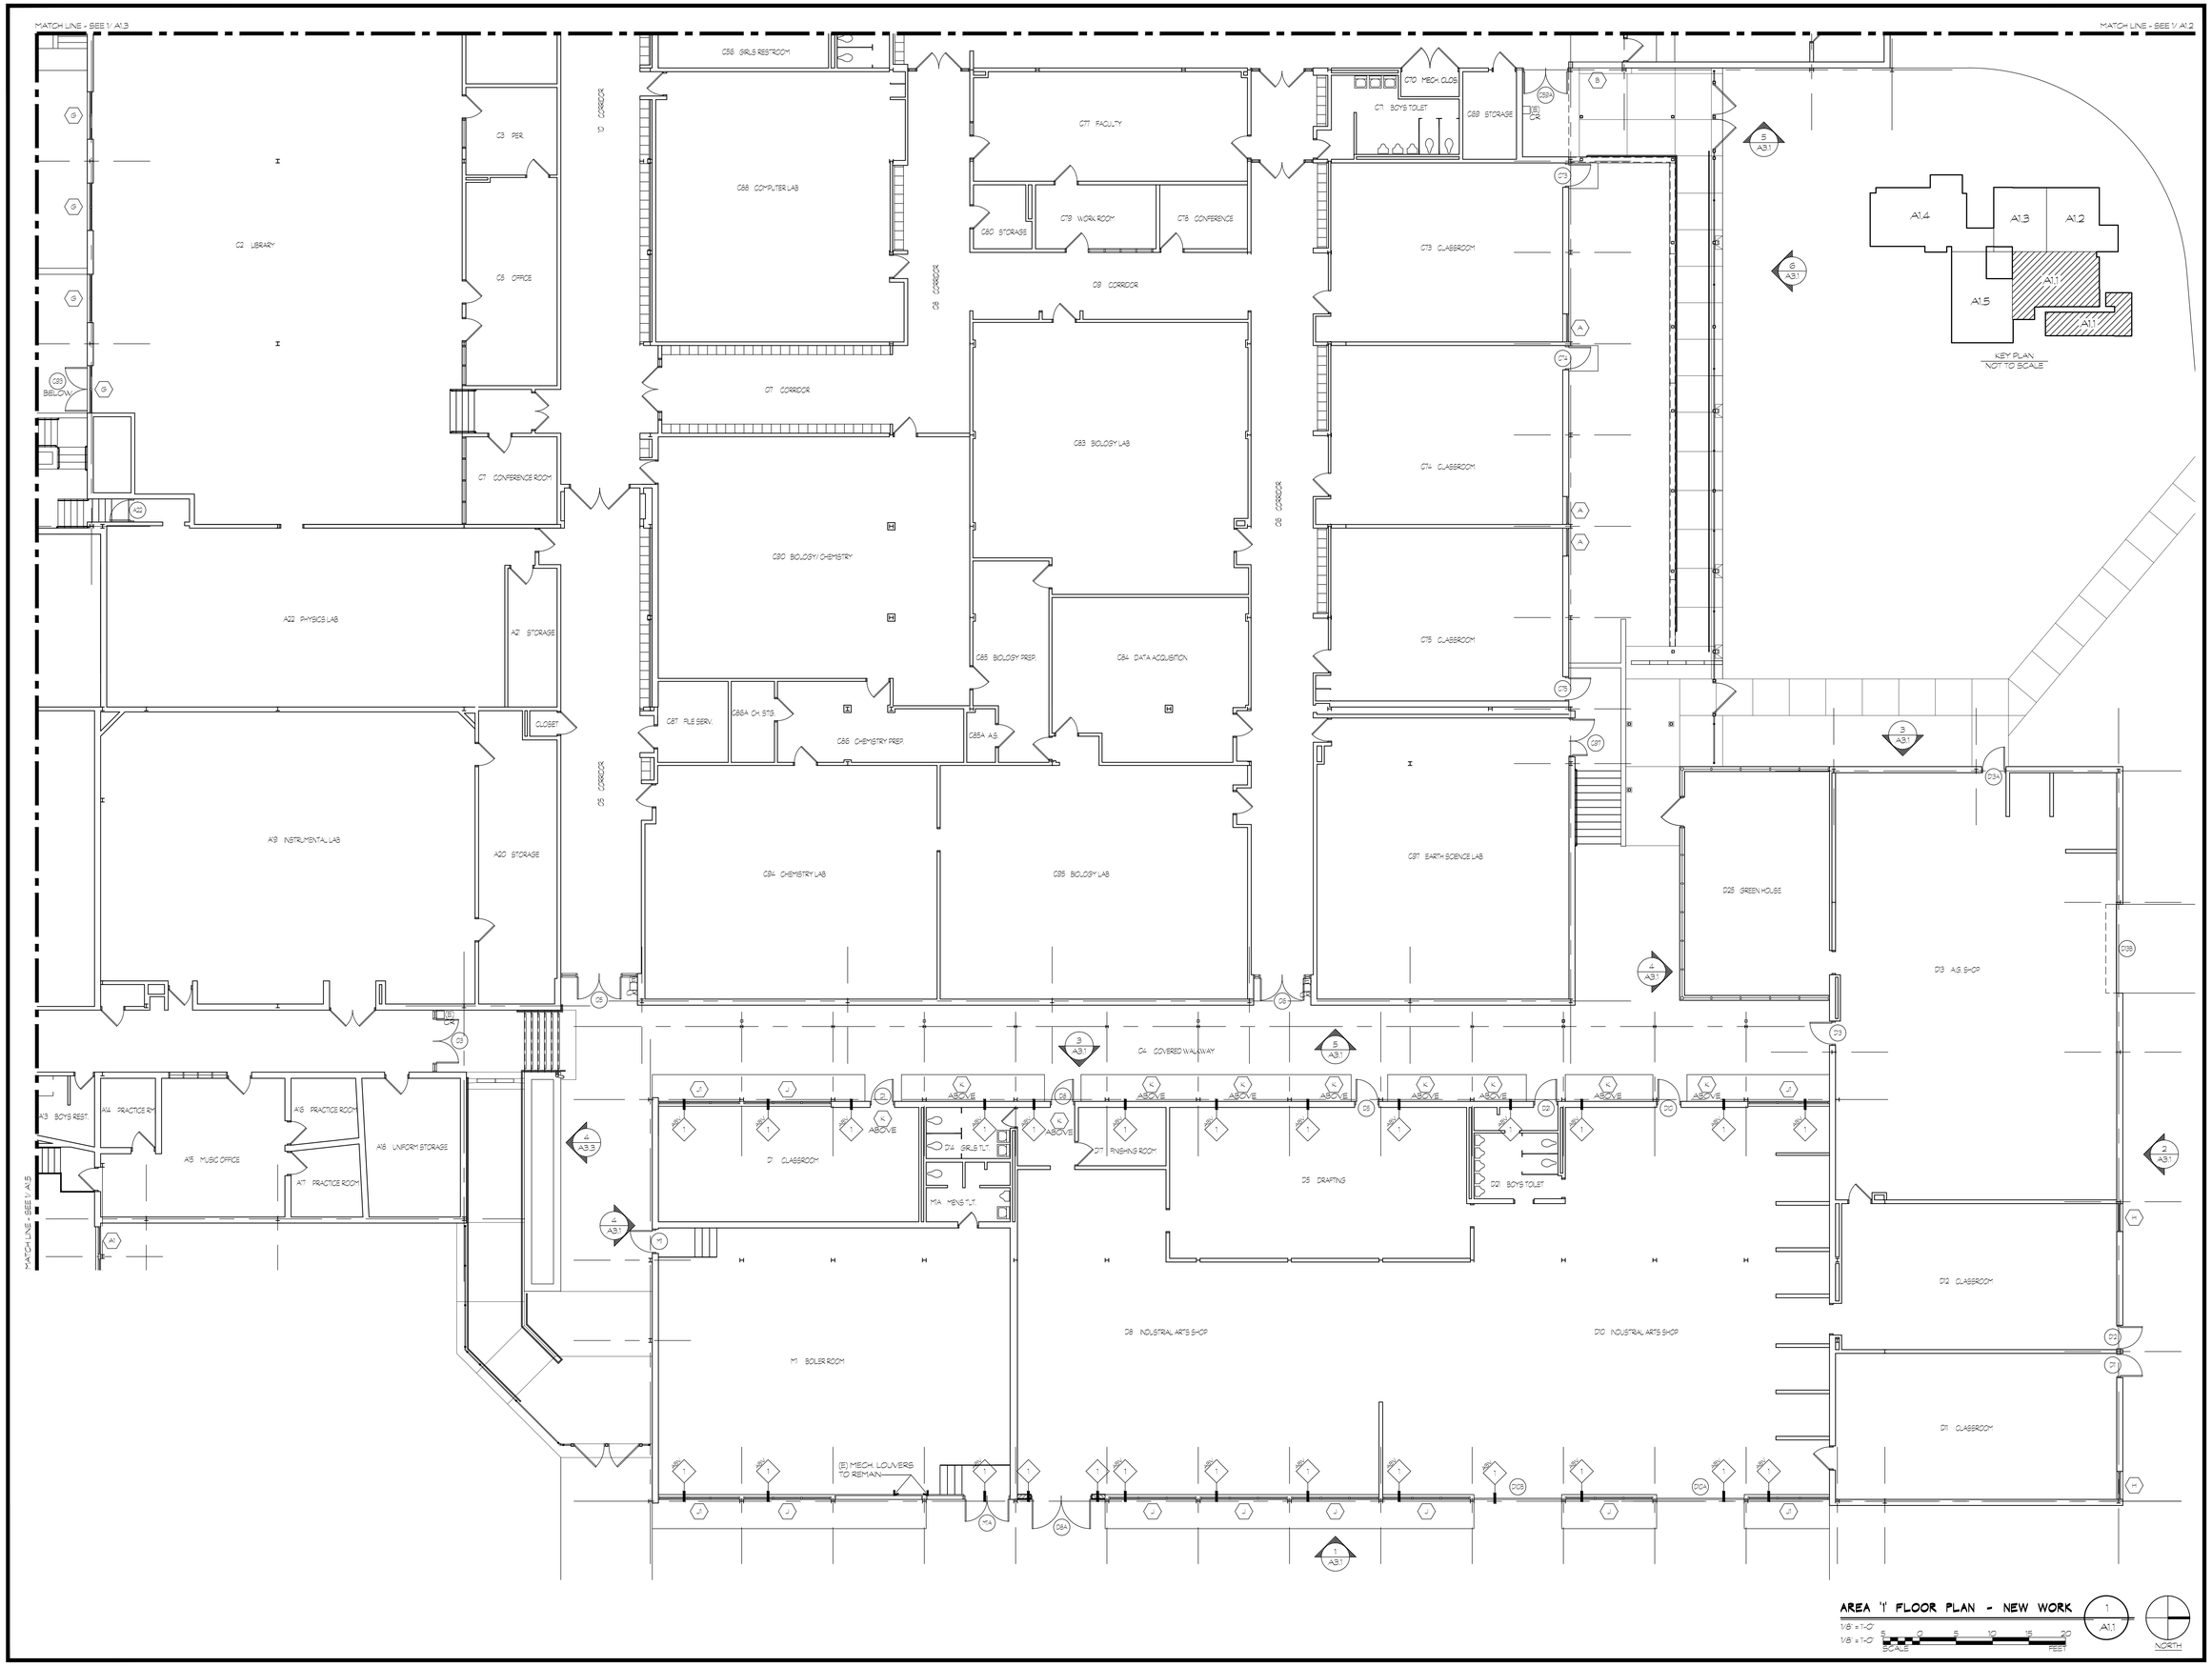

DRAWING INTENT IS TO INDICATE GENERAL ARRANGEMENT, DESIGN AND INTENT OF WORK IS PARTLY DIAGRAMMATIC. IT SHALL NOT BE SCALED FOR ROUGH-IN MEASUREMENTS OR SERVE AS ERECTION SHOP DRAWINGS. CONTRACTOR IS RESPONSIBLE FOR VERIFICATION OF DIMENSIONS

I CERTIFY THAT THESE DOCUMENTS WERE PREPARED OR APPROVED BY ME, AND THAT I AM A DULY LICENSED ARCHITECT UNDER THE LAWS OF THE STATE OF MARYLAND.

LICENSE No. 8278
EXPIRATION DATE 09.02.14

BUSHEY FEIGHT MORIN ARCHITECTS INC.
473 North Potomac Street, Hagerstown, Md 21740
301-733-5600 Fax 301-733-5612
E-mail: BFM@BFM-Architects.com

© copyright 2014, Bushey Feight Morin Architects, Inc.

BFM# 11071
PSC# 21.001.14SR

WCPS: BOONSBORO HIGH SCHOOL
WINDOW & DOOR REPLACEMENT

AREA '1' FLR. PLAN NEW WORK

A1.1

1 OF SHEETS

DATE : 1/28/14