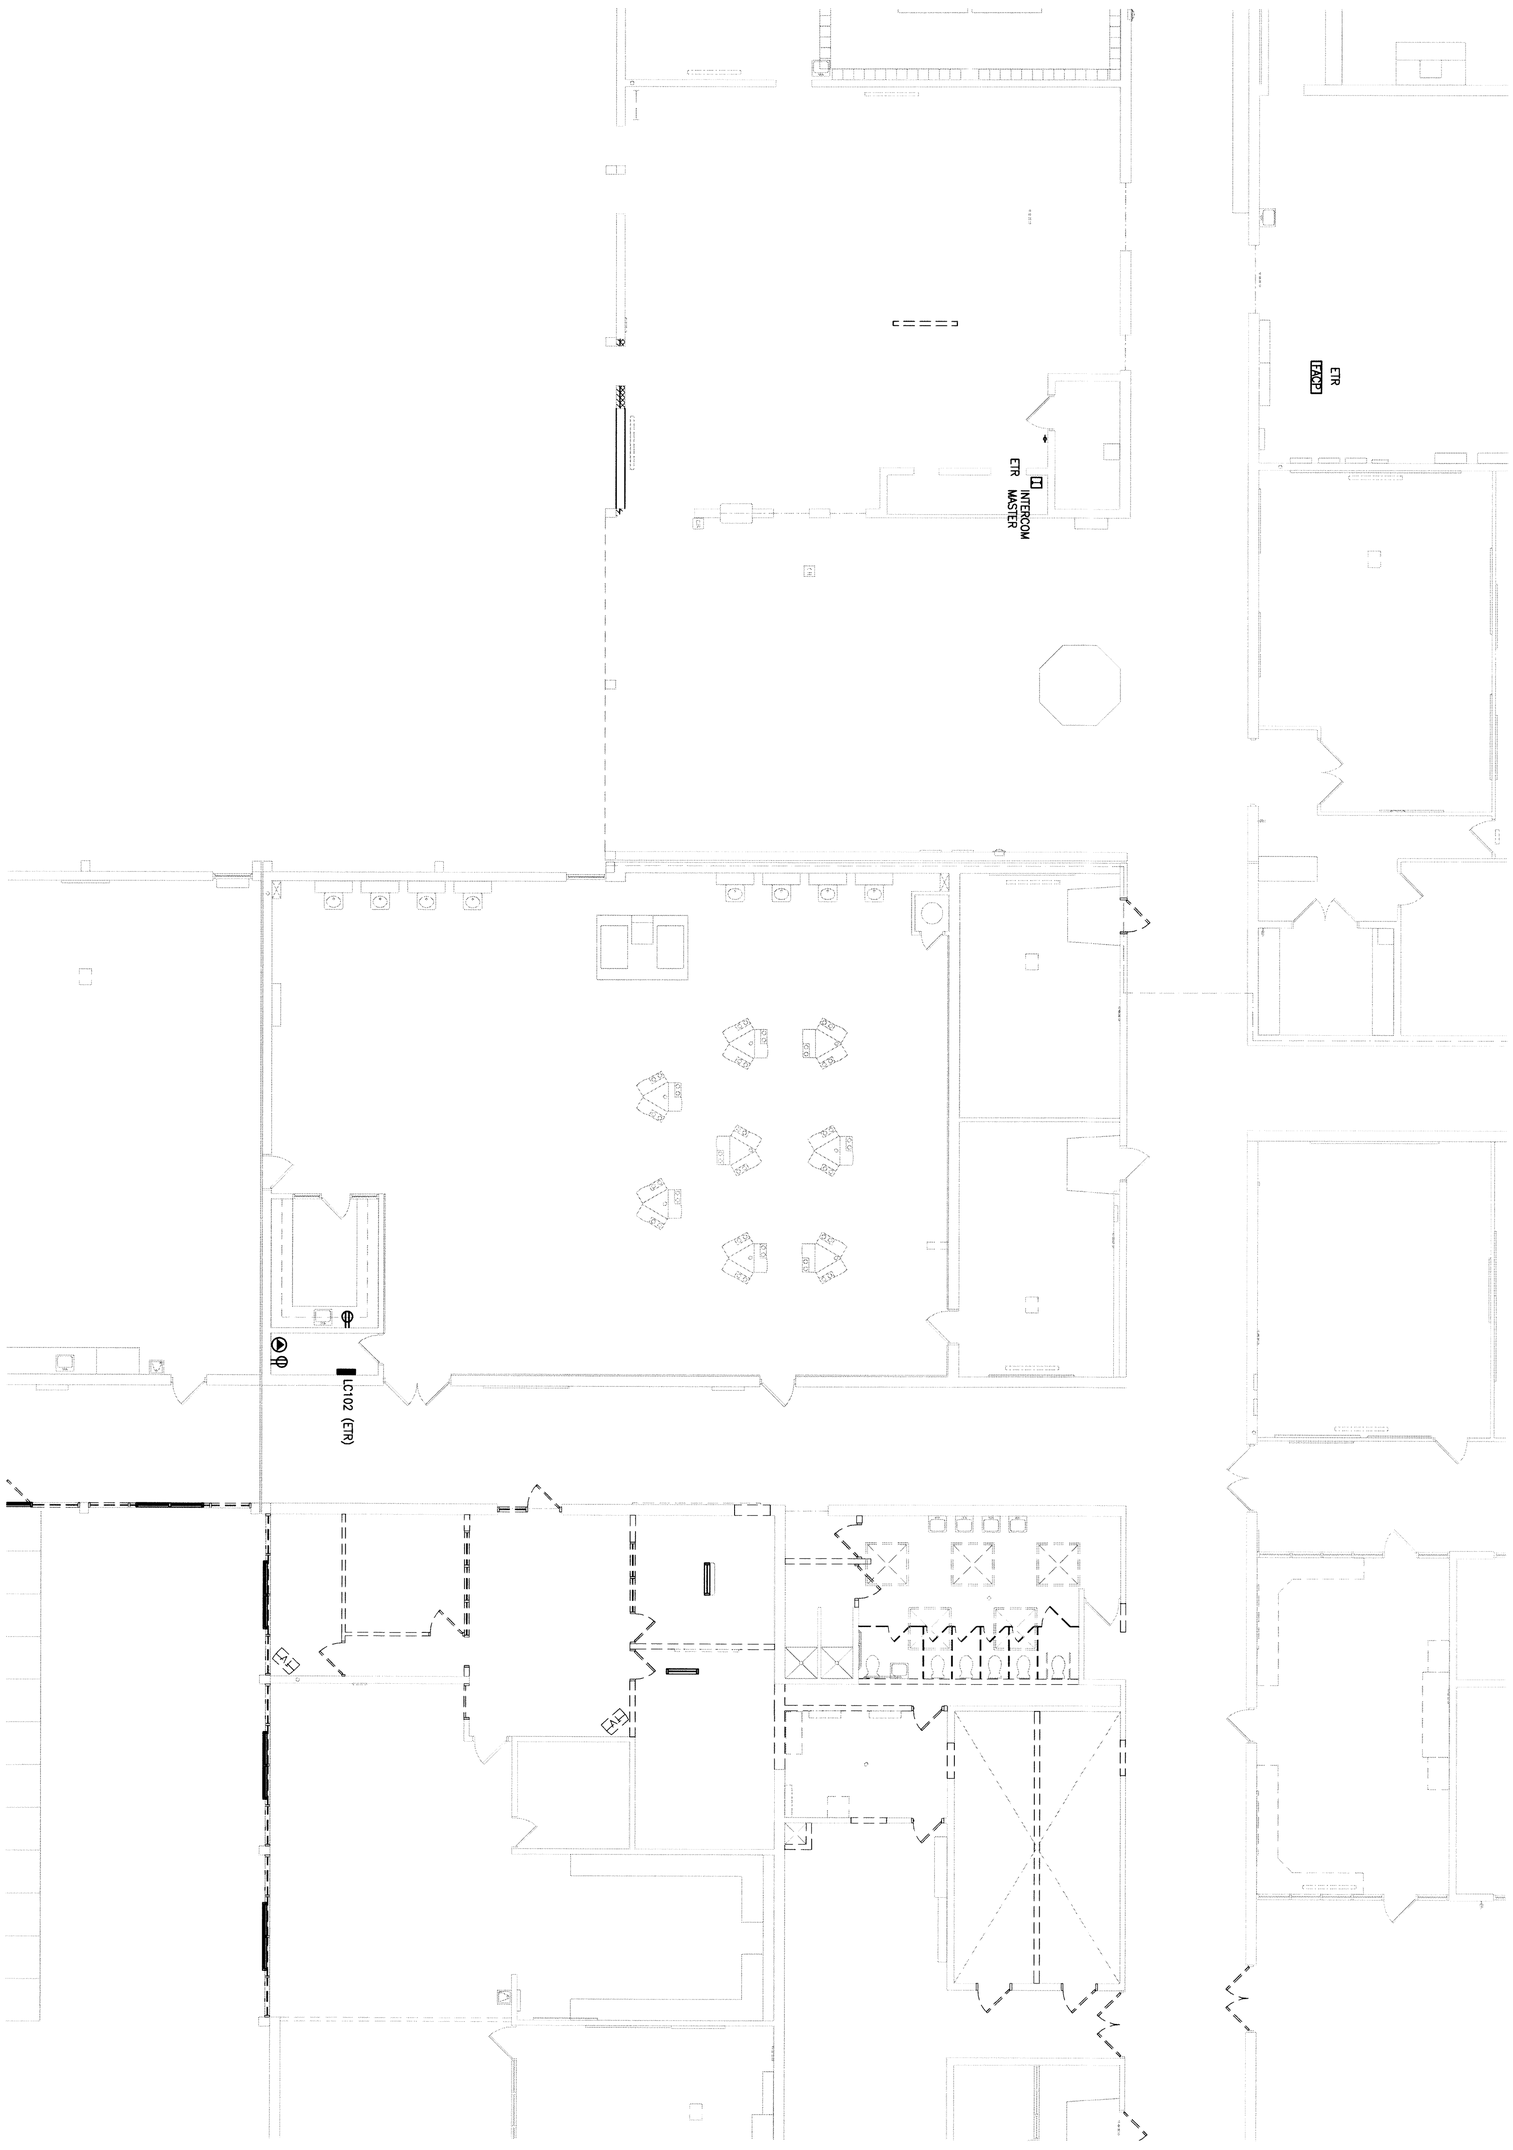

E1.1 ELECTRICAL - COSMOTOLOGY FLOOR PLAN - DEMOLITION

SCALE: 1/8" = 1'-0"

ELECTRICAL - FLOOR PLANS - DEMOLITION

PLOT SCALE: **AS SHOWN**

FILENAME:

DATE: 4/30/2014

PROJECT 2776

E1.1

CRABTREE ROHRBAUGH & ASSOCIATES - ARCHITECTS

401 EAST WINDING HILL ROAD
MECHANICSBURG PA 17055
717-458-0272 FAX 717-458-0047

250 WEST MAIN STREET, SUITE 200
CHARLOTTESVILLE VA 22902
434-975-7262 FAX 434-975-7263

www.cra-architects.com

PYRAMID ENGINEERING, P.C.
Pyramid Engineering, P.C.
300 Fifth Ave, P.O. Box 3233
Altoona, PA 16602
814-946-3910

RENOVATIONS TO COSMETOLOGY AND ALLIED HEALTH CLASSROOMS
FRANKLIN COUNTY CAREER AND TECHNOLOGY CENTER
FRANKLIN COUNTY TECHNICAL SCHOOL AUTHORITY
2463 LOOP ROAD CHAMBERSBURG, PENNSYLVANIA 17202

REVISIONS

NO.	NAME	DESCRIPTION OF CHANGES
1	MM-DD-YR	

ALL REPORTS, PLANS SPECIFICATIONS AND COMPUTER FILES RELATING TO THIS PROJECT ARE THE PROPERTY OF CRABTREE, ROHRBAUGH & ASSOCIATES AND SHALL NOT BE USED BY ANY PERSON FOR ANY PURPOSE OTHER THAN THE SPECIFIC PROJECT FOR WHICH THEY WERE PREPARED AND OTHER RESERVED RIGHTS INCLUDING THE COPYRIGHT THERETO. REPRODUCTION OF THE MATERIAL HEREIN OR SUBSTANTIAL USE WITHOUT WRITTEN PERMISSION OF CRABTREE, ROHRBAUGH & ASSOCIATES IN VIOLATION OF THE LAWS OF THE UNITED STATES AND WILL BE SUBJECT TO LEGAL PROSECUTION.
© CRABTREE, ROHRBAUGH & ASSOCIATES, INC. 2014

REGISTERED PROFESSIONAL
Thomas C. Hensley, Jr.
ENGINEER
PE-049894-E
COMMONWEALTH OF PENNSYLVANIA