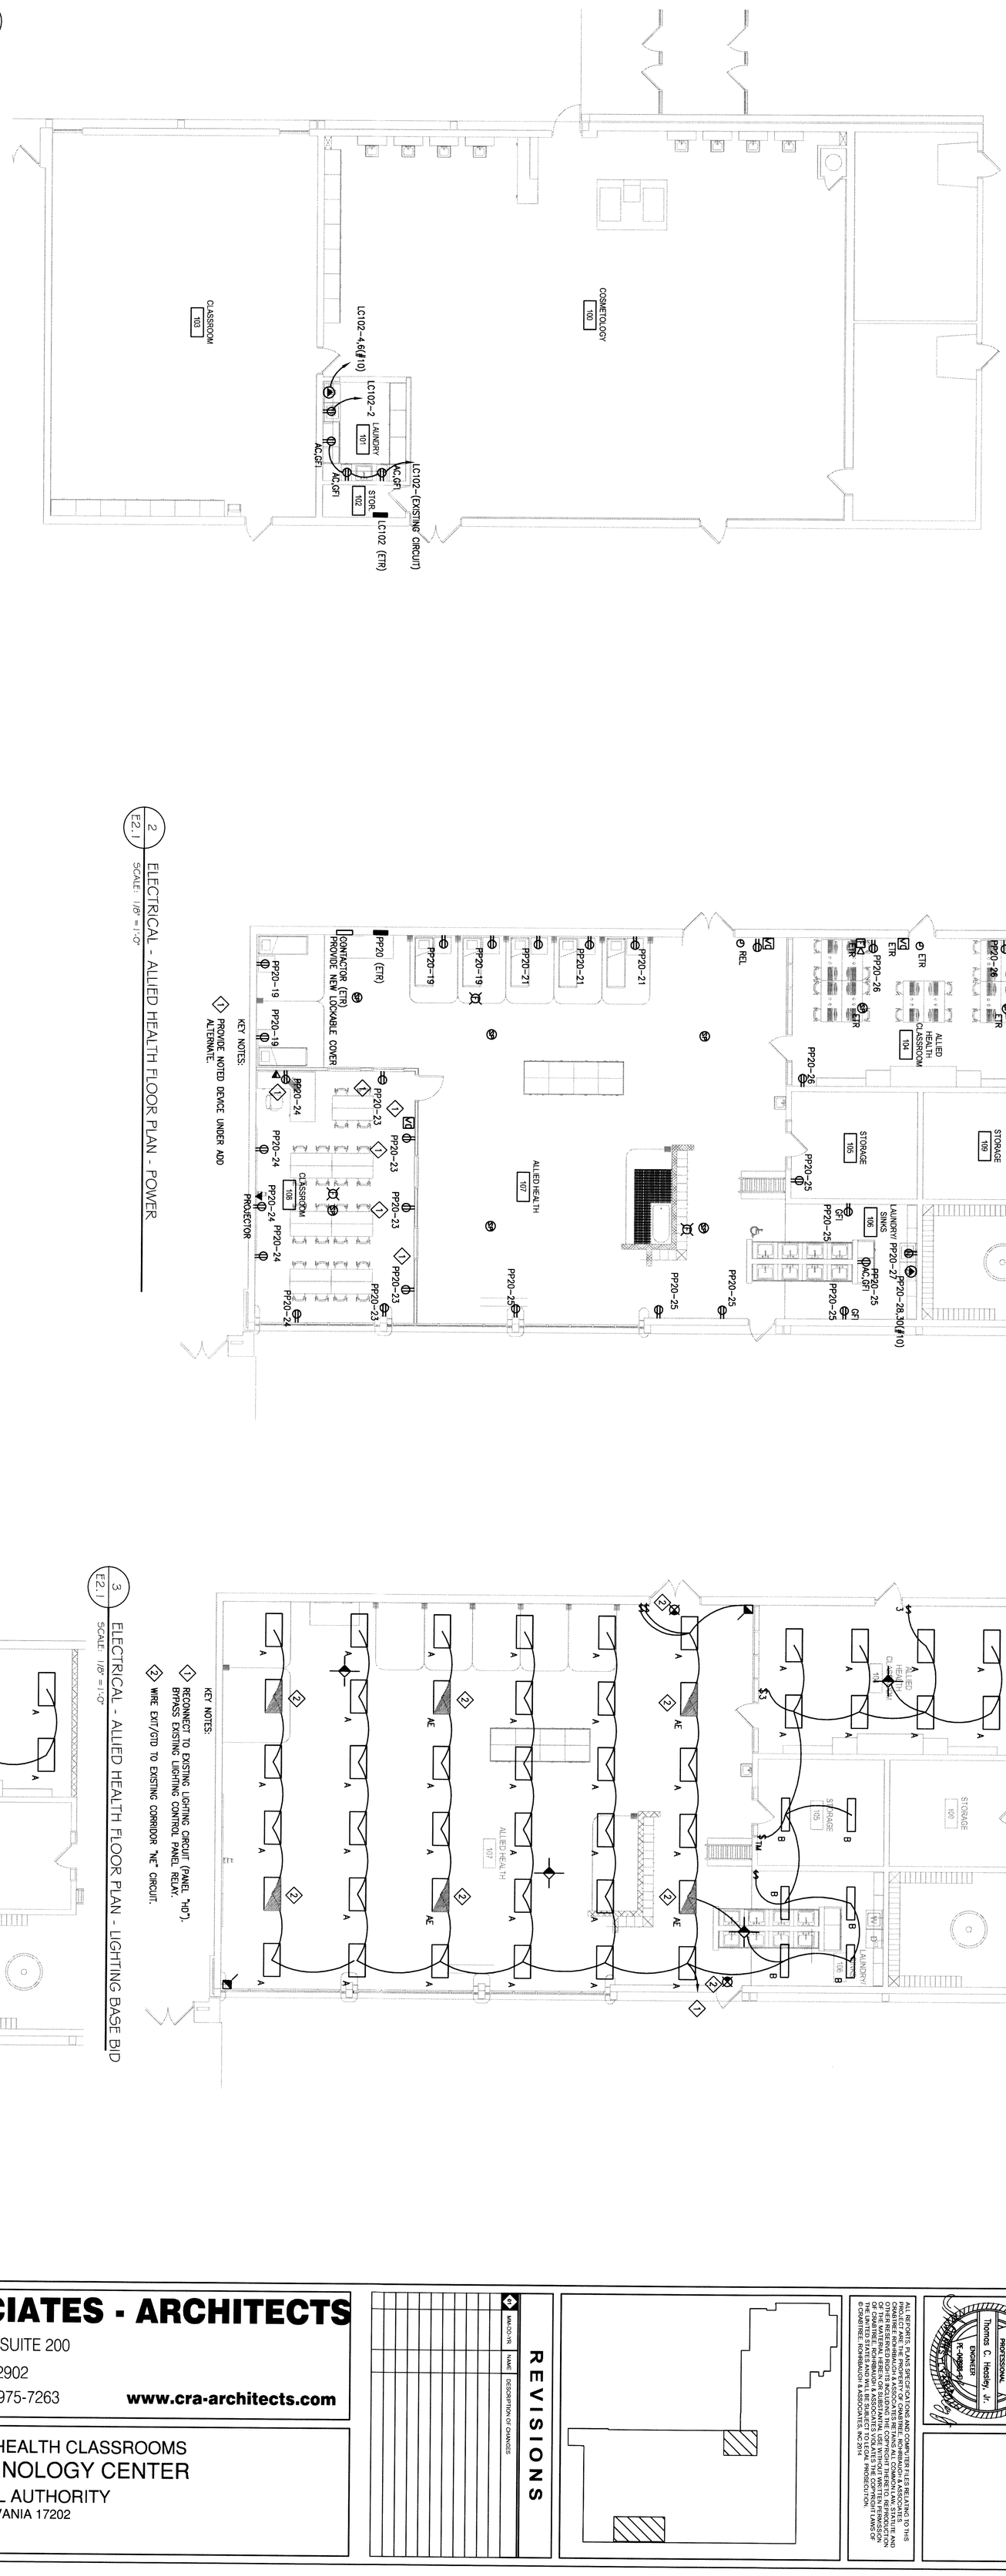

1 E2.1 ELECTRICAL - COSMOTOLOGY FLOOR PLAN - POWER
SCALE: 1/8" = 1'-0"

2 E2.1 ELECTRICAL - ALLIED HEALTH FLOOR PLAN - POWER
SCALE: 1/8" = 1'-0"

3 E2.1 ELECTRICAL - ALLIED HEALTH FLOOR PLAN - LIGHTING BASE BID
SCALE: 1/8" = 1'-0"

4 E2.1 ELECTRICAL - ALLIED HEALTH MEZZANINE PLAN - POWER
SCALE: 1/8" = 1'-0"

5 E2.1 ELECTRICAL - ALLIED HEALTH FLOOR PLAN - LIGHTING ALTERNATE
SCALE: 1/8" = 1'-0"

CRABTREE ROHRBAUGH & ASSOCIATES - ARCHITECTS

401 EAST WINDING HILL ROAD
MECHANICSBURG PA 17055
717-458-0272 FAX 717-458-0047

250 WEST MAIN STREET, SUITE 200
CHARLOTTESVILLE VA 22902
434-975-7262 FAX 434-975-7263

www.cra-architects.com

PYRAMID
Pyramid Engineering, P.C.
300 Fifth Ave, P.O. Box 3233
Altoona, PA 16602
814-946-9910

RENOVATIONS TO COSMETOLOGY AND ALLIED HEALTH CLASSROOMS
FRANKLIN COUNTY CAREER AND TECHNOLOGY CENTER
FRANKLIN COUNTY TECHNICAL SCHOOL AUTHORITY
2463 LOOP ROAD CHAMBERSBURG, PENNSYLVANIA 17202

REVISIONS

#	MM-DD-YR	NAME	DESCRIPTION OF CHANGES

Commonwealth of Pennsylvania — Thomas C. Heasley, Jr. — REGISTERED PROFESSIONAL — ENGINEER — PE-049864-E

ALL REPORTS, PLANS SPECIFICATIONS AND COMPUTER FILES PREPARED TO THIS PROJECT ARE THE PROPERTY OF CRABTREE, ROHRBAUGH & ASSOCIATES CRABTREE ROHRBAUGH & ASSOCIATES RETAINS ALL COMMON LAW, STATUTE AND OTHER RIGHTS INCLUDING COPYRIGHTS IN THE PROJECT. REUSE OF THE MATERIAL HEREIN OR SUBSTANTIAL USE WITHOUT WRITTEN PERMISSION OF CRABTREE, ROHRBAUGH & ASSOCIATES WILL BE SUBJECT TO LOSS OF THE UNITED STATES AND WILL BE SUBJECT TO LOSS THE COPYRIGHT LAWS OF © CRABTREE, ROHRBAUGH & ASSOCIATES, INC 2014

ELECTRICAL FLOOR PLANS
PLOT SCALE: AS SHOWN
FILENAME:
DATE: 4/30/2014

PROJECT 2776
E2.1