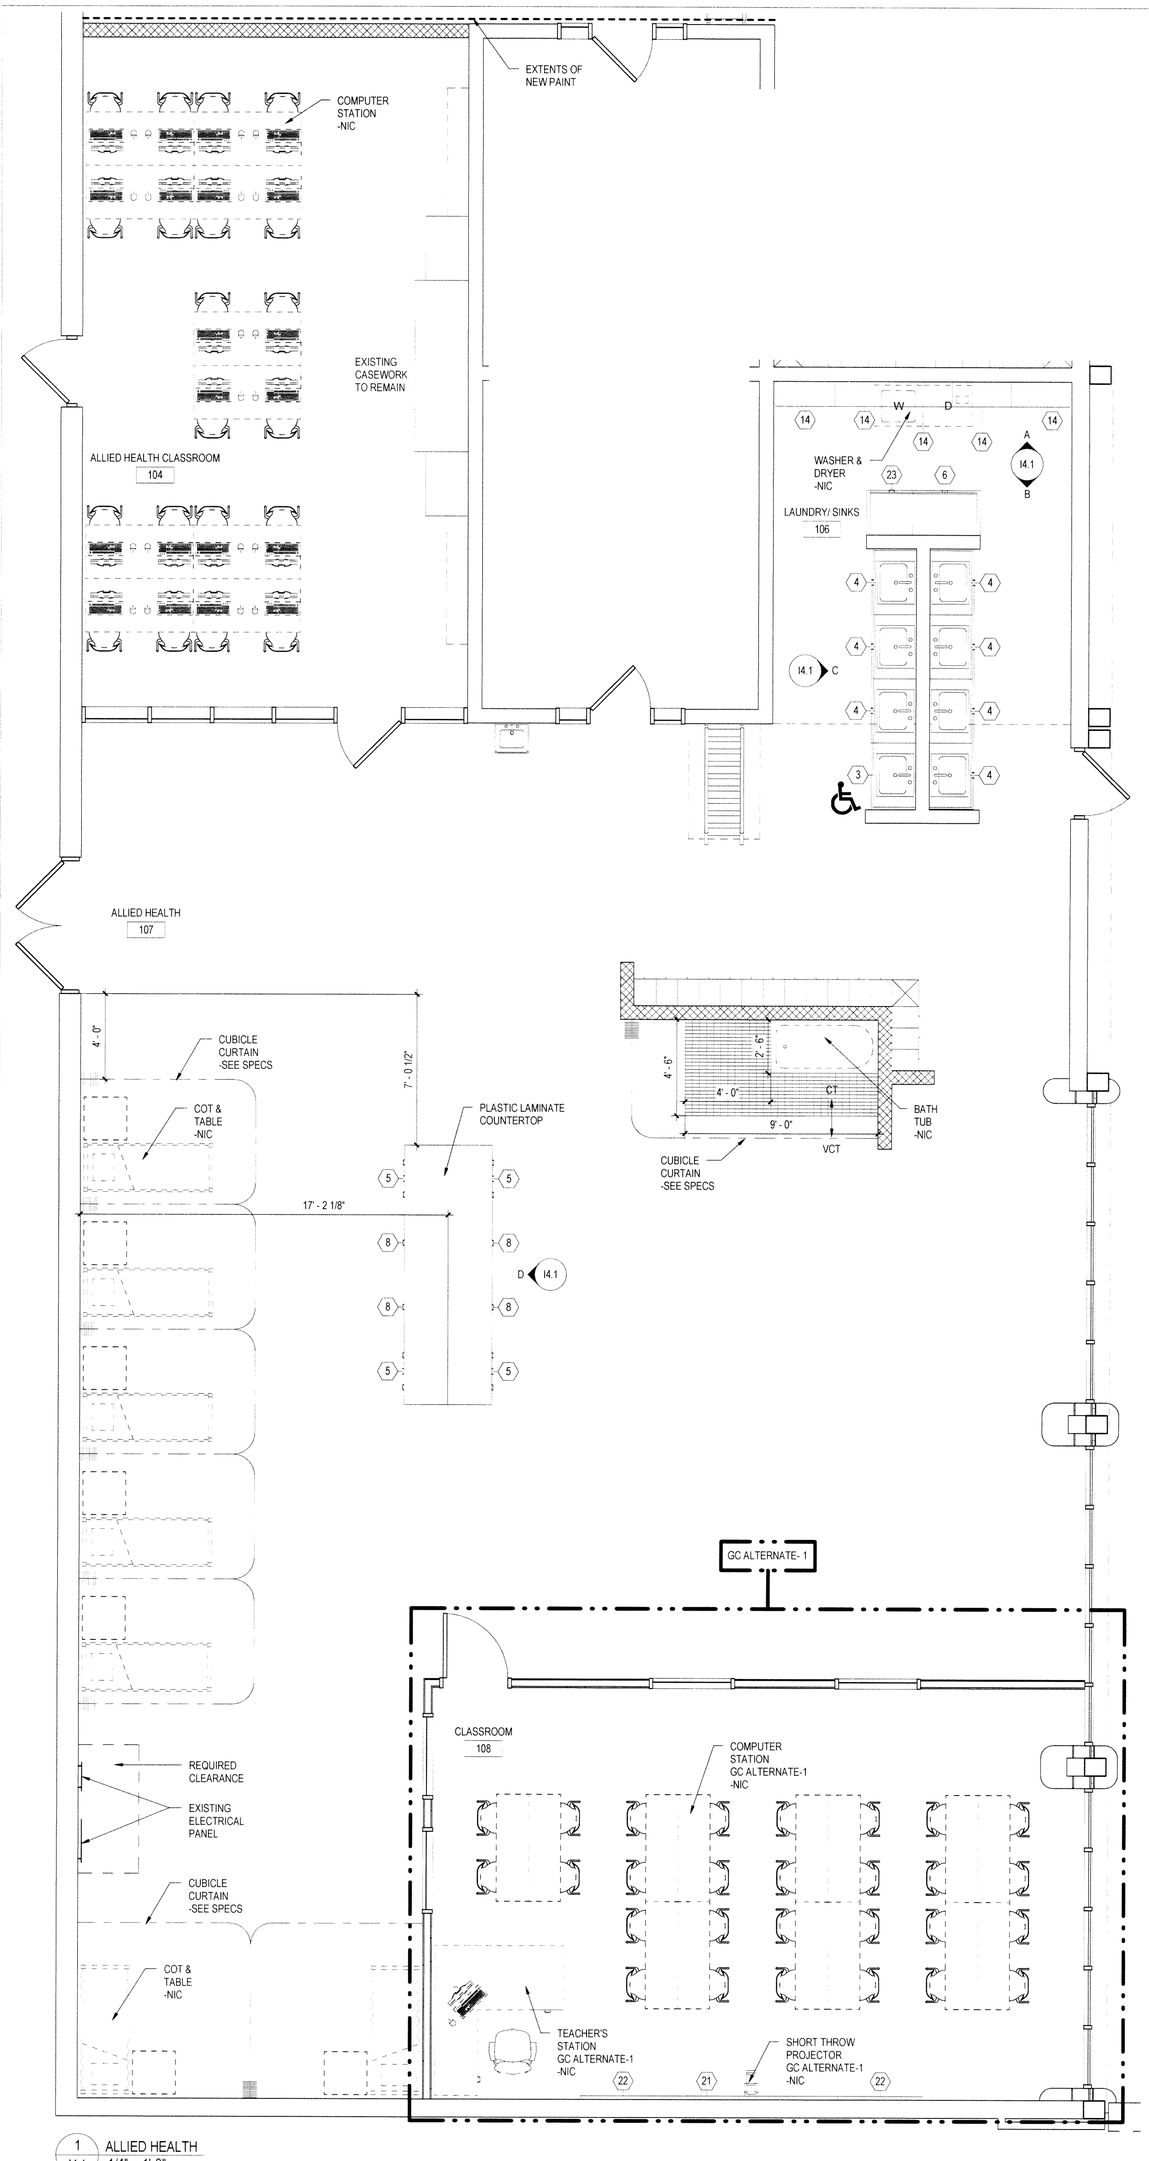

1 I4.1 ALLIED HEALTH
1/4" = 1'-0"

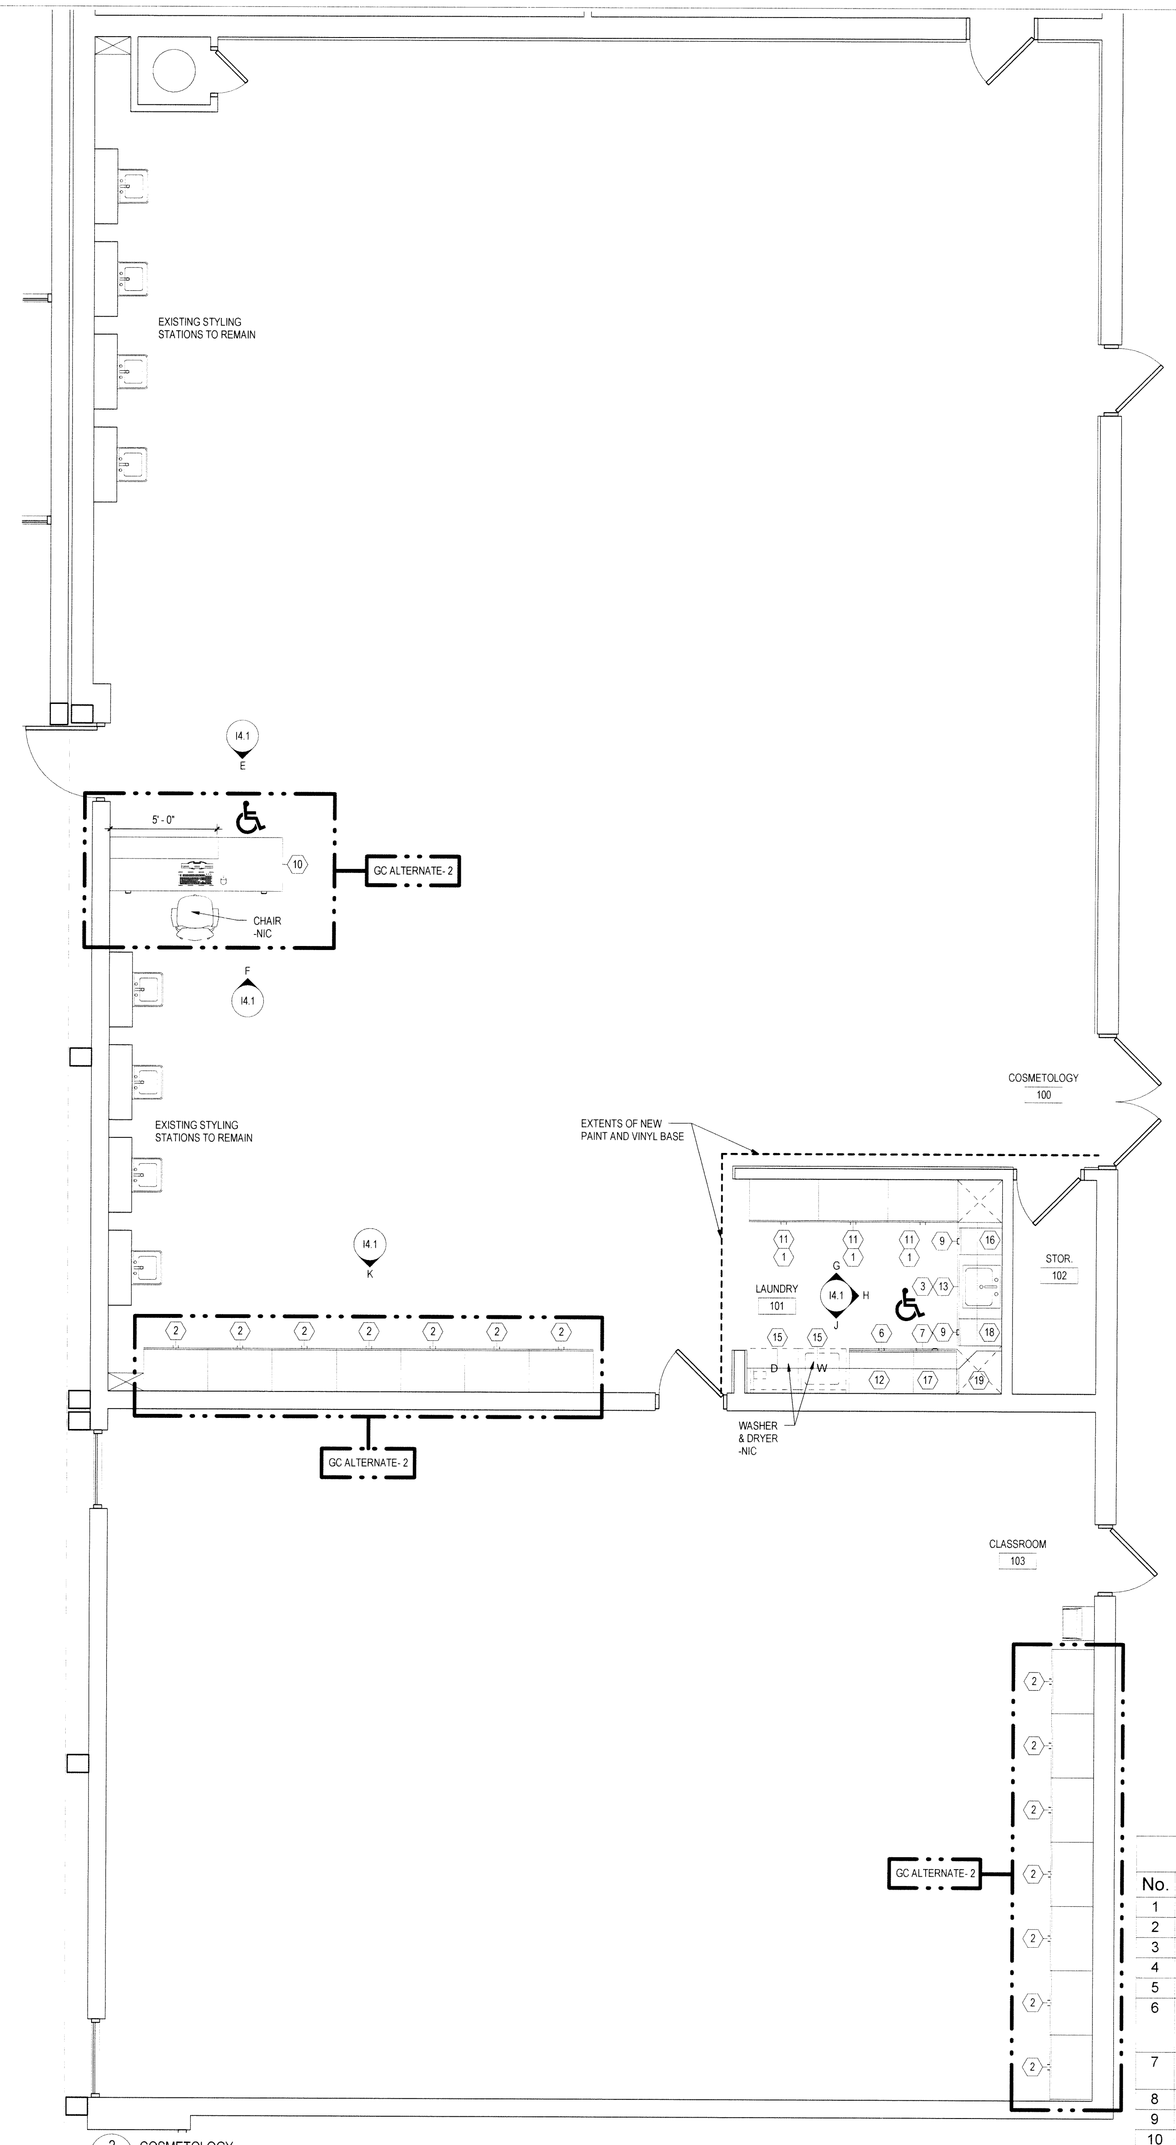

2 I4.1 COSMETOLOGY
1/4" = 1'-0"

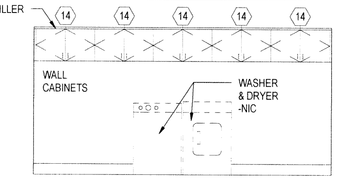

A I4.1 INTERIOR ELEVATION A
1/4" = 1'-0"

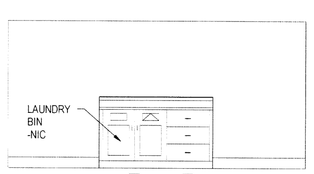

B I4.1 INTERIOR ELEVATION B
1/4" = 1'-0"

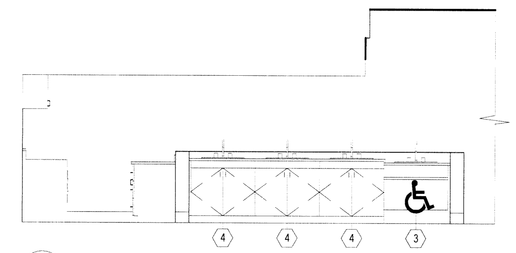

C I4.1 INTERIOR ELEVATION C
1/4" = 1'-0"

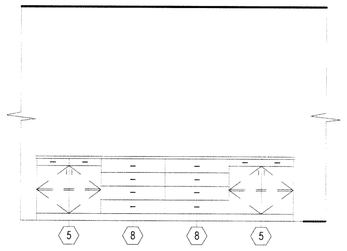

D I4.1 INTERIOR ELEVATION D
1/4" = 1'-0"

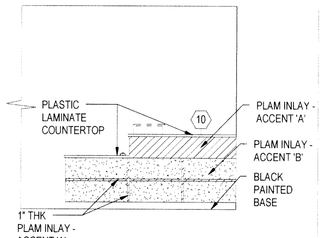

E I4.1 INTERIOR ELEVATION E
1/4" = 1'-0"

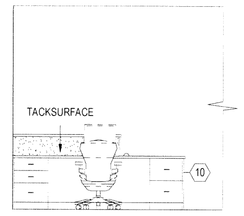

F I4.1 INTERIOR ELEVATION F
1/4" = 1'-0"

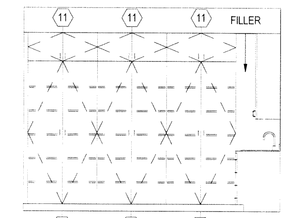

G I4.1 INTERIOR ELEVATION G
1/4" = 1'-0"

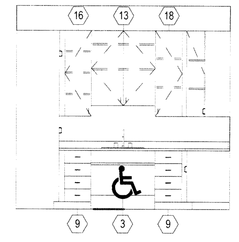

H I4.1 INTERIOR ELEVATION H
1/4" = 1'-0"

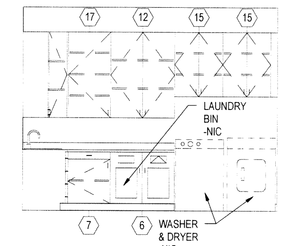

J I4.1 INTERIOR ELEVATION J
1/4" = 1'-0"

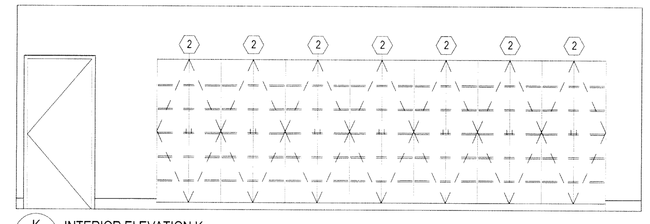

K I4.1 INTERIOR ELEVATION K
1/4" = 1'-0"

GENERAL NOTE IN REFERENCE TO I4.1

1. ALL CASEWORK AT ROOM 100, 101, & 103 SHALL RECEIVE LOCKS.

I4.1 - GENERAL CASEWORK AND EQUIPMENT SCHEDULE

No.	DESCRIPTION	MANUFACTURER	MODEL	DIMENSIONS
1	2-DOOR TALL STORAGE	LSI	5062	39"W x 24"D x 84"H
2	2-DOOR TALL STORAGE	LSI	5062	36"W x 24"D x 84"H
3	ADA VANITY SINK BASE CABINET	LSI	1137	36"W x 24"D x 34"H
4	2-DOOR SINK BASE CABINET	LSI	2162	36"W x 24"D x 36"H
5	2-DOOR/2-DRAWER BASE CABINET	LSI	1102	36"W x 24"D x 36"H
6	2-DOOR BASE CABINET MODIFIED TO INCLUDE: WASTE DOOR & WASTE OPENING IN DOOR	LSI	1002M, WOD, WO	36"W x 24"D x 34"H
7	1-DOOR/1-DRAWER BASE CABINET - LEFT HINGED	LSI	1072	24"W x 24"D x 34"H
8	4-EQUAL DRAWER BASE CABINET	LSI	1240	36"W x 24"D x 36"H
9	4-EQUAL DRAWER BASE CABINET	LSI	1240	15"W x 24"D x 34"H
10	RECEPTION DESK MODIFIED TO INCLUDE BOX/BOX/FILE, FILE/FILE, ANGLED SUPPORTS, (1) GROMMET, AND TACKBOARD - ALT-2	LSI	0090, 0041, 1330,1350, 9001	96"W x 30"D x 30"H/42"H
11	2-DOOR WALL CABINET	LSI	3002M	39"W x 24"D x 16"H
12	2-DOOR WALL CABINET	LSI	3152	36"W x 14"D x 48"H
13	2-DOOR WALL CABINET	LSI	3102	36"W x 14"D x 42"H
14	2-DOOR WALL CABINET	LSI	3002	33"W x 14"D x 18"H
15	2-DOOR WALL CABINET	LSI	3102	27"W x 14"D x 36"H
16	1-DOOR WALL CABINET - LEFT HINGED	LSI	3172	15"W x 14"D x 48"H
17	1-DOOR WALL CABINET - LEFT HINGED	LSI	3172	24"W x 14"D x 48"H
18	1-DOOR WALL CABINET - RIGHT HINGED	LSI	3162	15"W x 14"D x 48"H
19	1-DOOR CORNER WALL CABINET - LEFT HINGED	LSI	3332M	24"W x 24"D x 48"H
21	MARKERBOARD - GC ALTERNATE-1	SEE SPECIFICATIONS	SEE SPECIFICATIONS	8'-0"W x 4'-0"H
22	TACK BOARD - GC ALTERNATE-1	SEE SPECIFICATIONS	SEE SPECIFICATIONS	4'-0"W x 4'-0"H
23	3-EQUAL DRAWER BASE CABINET	LSI	1220	24"W x 24"D x 34"H

MOUNTING HEIGHT SCHEDULE

MARKER BOARD: ALT-1	3'-0" AFF TO BOTTOM EDGE
TACK BOARD: ALT-1	3'-0" AFF TO BOTTOM EDGE
BASE CABINETS	3'-0" AFF TO TOP OF COUNTER
WALL CABINETS	8'-4" AFF & 6'-9 1/2" TO TOP OF CABINET
SHORT THROW PROJECTOR	COORDINATE WITH THE OWNER

GENERAL NOTES TO APPLY TO ALL I4 DRAWINGS

1. MOUNTING HEIGHT SCHEDULE IS APPLICABLE TO MOST ROOMS. IN INSTANCE WHERE NOTE/DETAILS ON DRAWINGS DO NOT COINCIDE WITH THE SCHEDULE. THE DRAWINGS TAKE PRECEDENCE.
2. ALL BASE CABINETS SHALL RECEIVE A CONTINUOUS 1-1/4" THICK LAMINATE COUNTERTOP WITH A 4"H BACKSPLASH UNLESS NOTED OTHERWISE. THE DEPTH OF THE COUNTERTOP SHALL EXTEND 3/4" PAST THE DEPTH OF THE BASE CABINET.
3. COUNTERTOPS THAT RETURN INTO A WALL(S) SHALL RECEIVE BACKSPLASH THAT WRAPS CORNER ALONG WALL(S).
4. PROVIDE CHAMFERED EDGE CORNER FOR ALL COUNTERTOPS ADJACENT TO ALL TALL STORAGE UNITS.
5. WHERE COLUMNS, WINDOWS OR OTHER BUILDING COMPONENTS CONFLICT WITH CASEWORK DIMENSIONAL REQUIREMENTS. FIELD VERIFY DIMENSIONS AND PROVIDE CUSTOM UNIT TO ALLOW PROPER FITTING.
6. ALL EXPOSED ENDS OF CASEWORK SHALL RECEIVE FINISHED END PANELS.
7. LAMINATE COLOR FOR INTERIOR OF OPEN CABINETS SHALL MATCH EXTERIOR LAMINATE COLOR.
8. STAINLESS STEEL SINKS, FAUCETS, AND BUBBLERS SHALL BE PROVIDED AND INSTALLED BY PLUMBING CONTRACTOR.
10. IN ROOMS RECEIVING RESILIENT BASE, ADHERE TO ALL WALLS, BASE CABINET TOE KICKS, AND EXPOSED END PANELS. REFER TO SPECIFICATIONS FOR LOCATION OF 4" AND 6" BASE.
11. SEE SPECIFICATIONS FOR LOCATION OF WINDOW TREATMENTS.
12. TELEPHONE UNITS AND SYSTEMS ARE NOT IN CONTRACT.
13. COORDINATE ALL LARGE SCALE PLANS WITH MECHANICAL, ELECTRICAL AND PLUMBING DRAWINGS.
14. NIC = NOT IN CONTRACT
15. WHEN DESCRIPTION AND MODEL NUMBER IN CASEWORK AND EQUIPMENT SCHEDULE CONFLICT, THE DESCRIPTION TAKES PRECEDENCE.
16. ALL VISUAL DISPLAY AREAS (TACKBOARDS AND/OR MARKERBOARDS) 10'-0"W OR LONGER SHALL RECEIVE 2"H MAP RAIL THAT SPANS FROM VERTICAL EDGE TO VERTICAL EDGE.

ALL REPORTS, PLANS SPECIFICATIONS AND COMPUTER FILES RELATING TO THIS PROJECT ARE THE PROPERTY OF CRABTREE, ROHRBAUGH & ASSOCIATES. CRABTREE, ROHRBAUGH & ASSOCIATES RETAINS ALL COMMON LAW, STATUTE AND OTHER RESERVED RIGHTS INCLUDING THE COPYRIGHT THERETO. REPRODUCTION OF THE MATERIAL HEREIN OR SUBSTANTIAL USE WITHOUT WRITTEN PERMISSION OF CRABTREE, ROHRBAUGH & ASSOCIATES VIOLATES THE COPYRIGHT LAWS OF THE UNITED STATES AND WILL BE SUBJECT TO LEGAL PROSECUTION.
© CRABTREE, ROHRBAUGH & ASSOCIATES, INC 2014

REVISIONS

	MM-DD-YR	NAME	DESCRIPTION OF CHANGES

CRABTREE ROHRBAUGH & ASSOCIATES - ARCHITECTS
401 EAST WINDING HILL ROAD
MECHANICSBURG PA 17055
717-458-0272 FAX 717-458-0047
www.cra-architects.com
250 WEST MAIN STREET, SUITE 200
CHARLOTTESVILLE VA 22902
434-975-7262 FAX 434-975-7263

RENOVATIONS TO COSMETOLOGY AND ALLIED HEALTH CLASSROOMS
FRANKLIN COUNTY CAREER AND TECHNOLOGY CENTER
FRANKLIN COUNTY TECHNICAL SCHOOL AUTHORITY
2463 LOOP ROAD CHAMBERSBURG, PENNSYLVANIA 17202

LARGE SCALE LAYOUT ALLIED HEALTH & COSMETOLOGY

PLOT SCALE: 1/4" = 1'-0"
FILENAME:
DATE: 4/30/2014

PROJECT 2776

I4.1