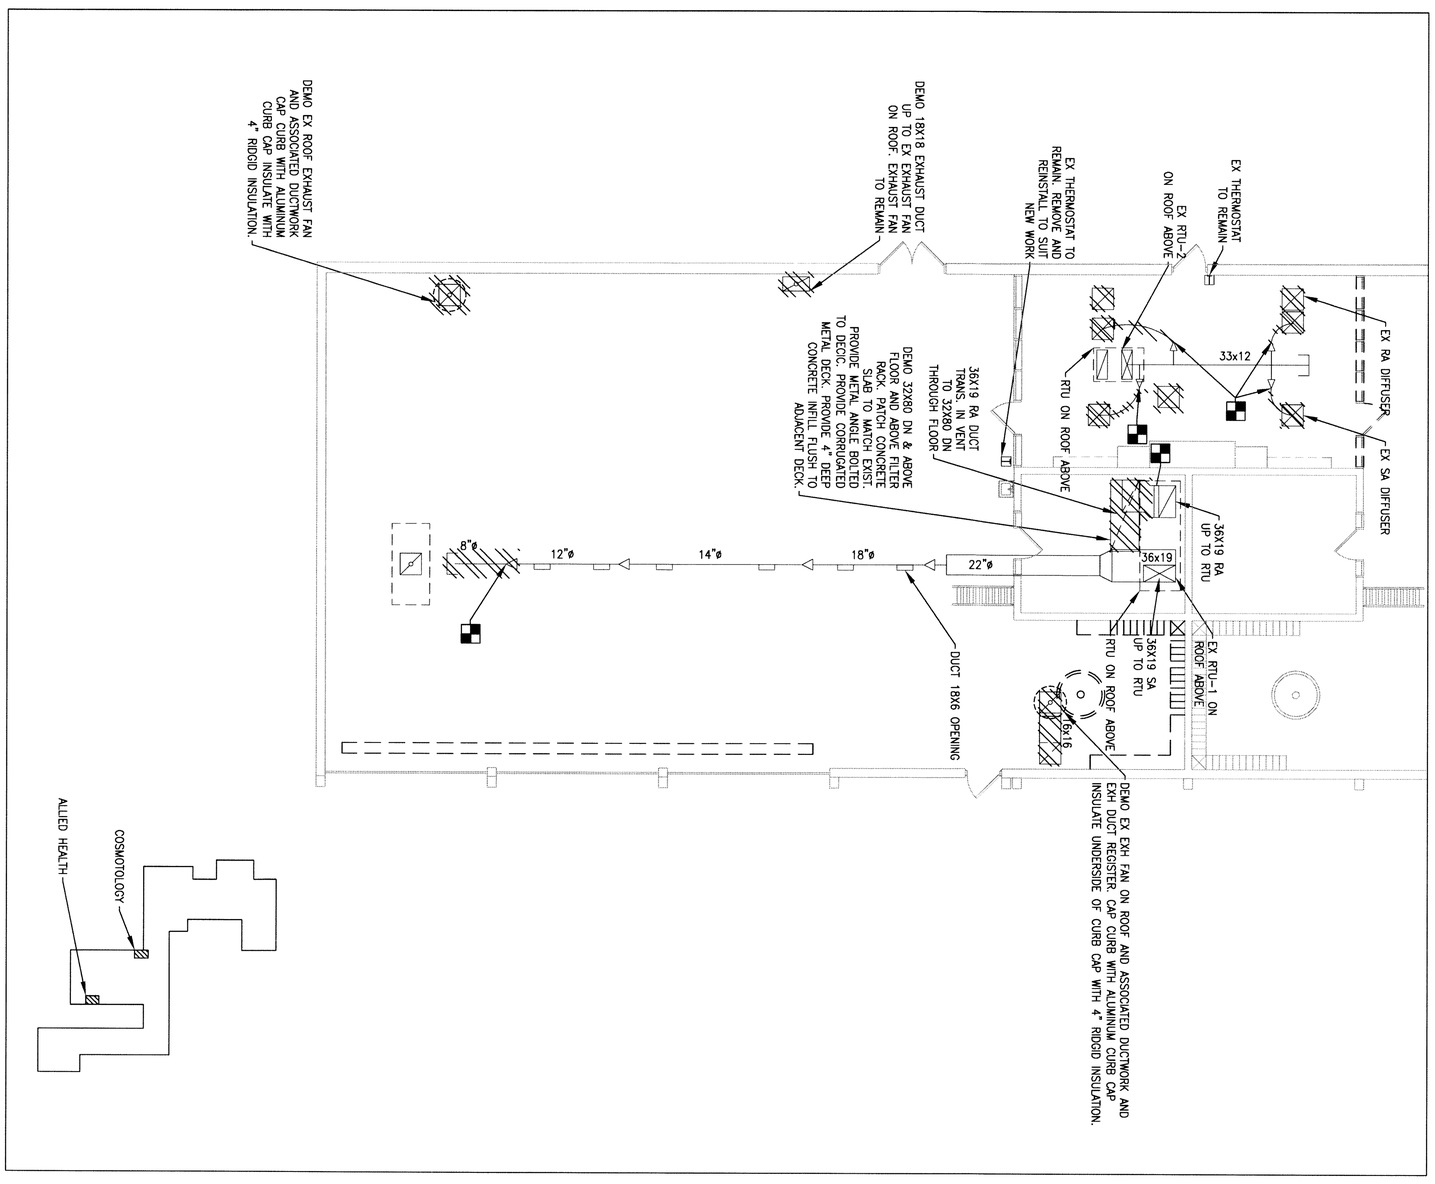

1
M1.0
HVAC - ALLIED HEALTH - DEMO
SCALE: 1/8" = 1'-0"

HVAC - DEMOLITION & NEW WORK FLOOR PLANS

PLOT SCALE: AS SHOWN

FILENAME:

DATE: 4/30/2014

CRABTREE ROHRBAUGH & ASSOCIATES - ARCHITECTS

401 EAST WINDING HILL ROAD
MECHANICSBURG PA 17055
717-458-0272 FAX 717-458-0047

250 WEST MAIN STREET, SUITE 200
CHARLOTTESVILLE VA 22902
434-975-7262 FAX 434-975-7263

www.cra-architects.com

PYRAMID

Pyramid Engineering, P.C.
300 Fifth Ave, P.O. Box 3233
Altoona, PA 16602
814-946-9910

PROJECT
2776

M1.1

RENOVATIONS TO COSMETOLOGY AND ALLIED HEALTH CLASSROOMS
FRANKLIN COUNTY CAREER AND TECHNOLOGY CENTER
FRANKLIN COUNTY TECHNICAL SCHOOL AUTHORITY
2463 LOOP ROAD CHAMBERSBURG, PENNSYLVANIA 17202

REVISIONS

MM-DD-YR	NAME	DESCRIPTION OF CHANGES

ALL REPORTS, PLANS, SPECIFICATIONS AND COMPUTER FILES RELATING TO THIS PROJECT ARE THE PROPERTY OF CRABTREE, ROHRBAUGH & ASSOCIATES. CRABTREE, ROHRBAUGH & ASSOCIATES RETAINS ALL COMMON LAW, STATUTE AND OTHER RESERVED RIGHTS INCLUDING THE COPYRIGHT THERETO. REPRODUCTION OF THE MATERIAL HEREIN OR SUBSTANTIAL USE WITHOUT WRITTEN PERMISSION OF CRABTREE, ROHRBAUGH & ASSOCIATES VIOLATES THE COPYRIGHT LAWS OF THE UNITED STATES AND WILL BE SUBJECT TO LEGAL PROSECUTION. © CRABTREE, ROHRBAUGH & ASSOCIATES, INC. 2014

COMMONWEALTH OF PENNSYLVANIA
REGISTERED PROFESSIONAL
JOHN J. SOLARCZYK
ENGINEER
No. 054230