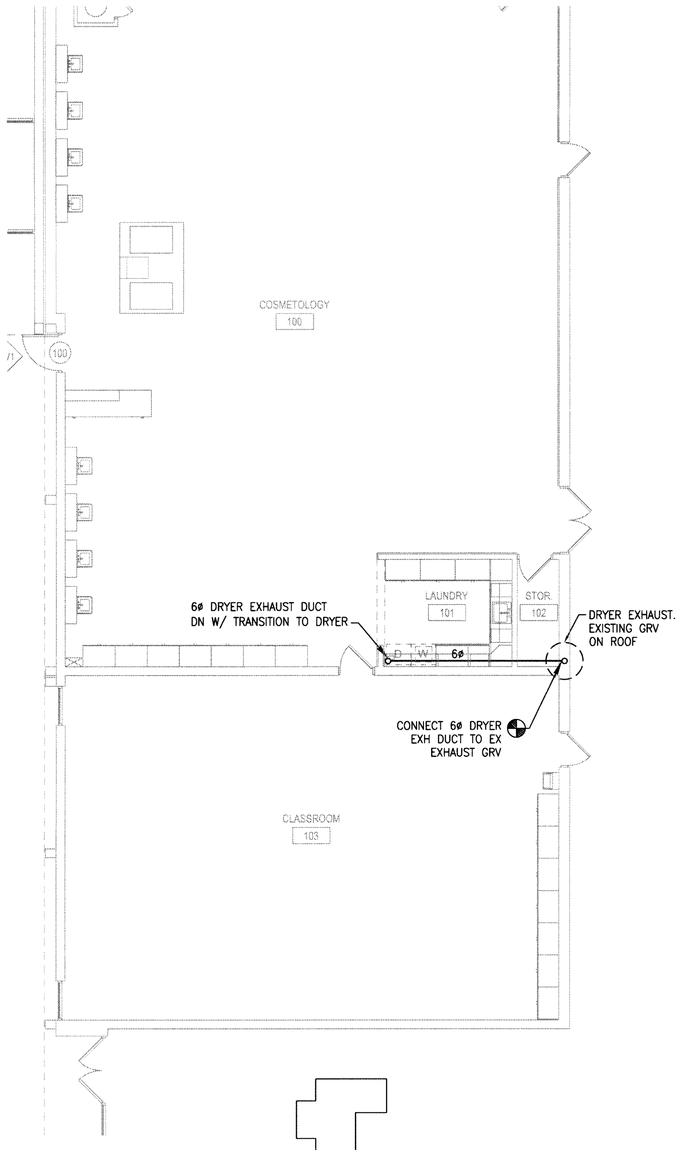

1 M2.0 HVAC - COSMETOLOGY - NEW WORK & DEMOLITION
SCALE: 1/8" = 1'-0"

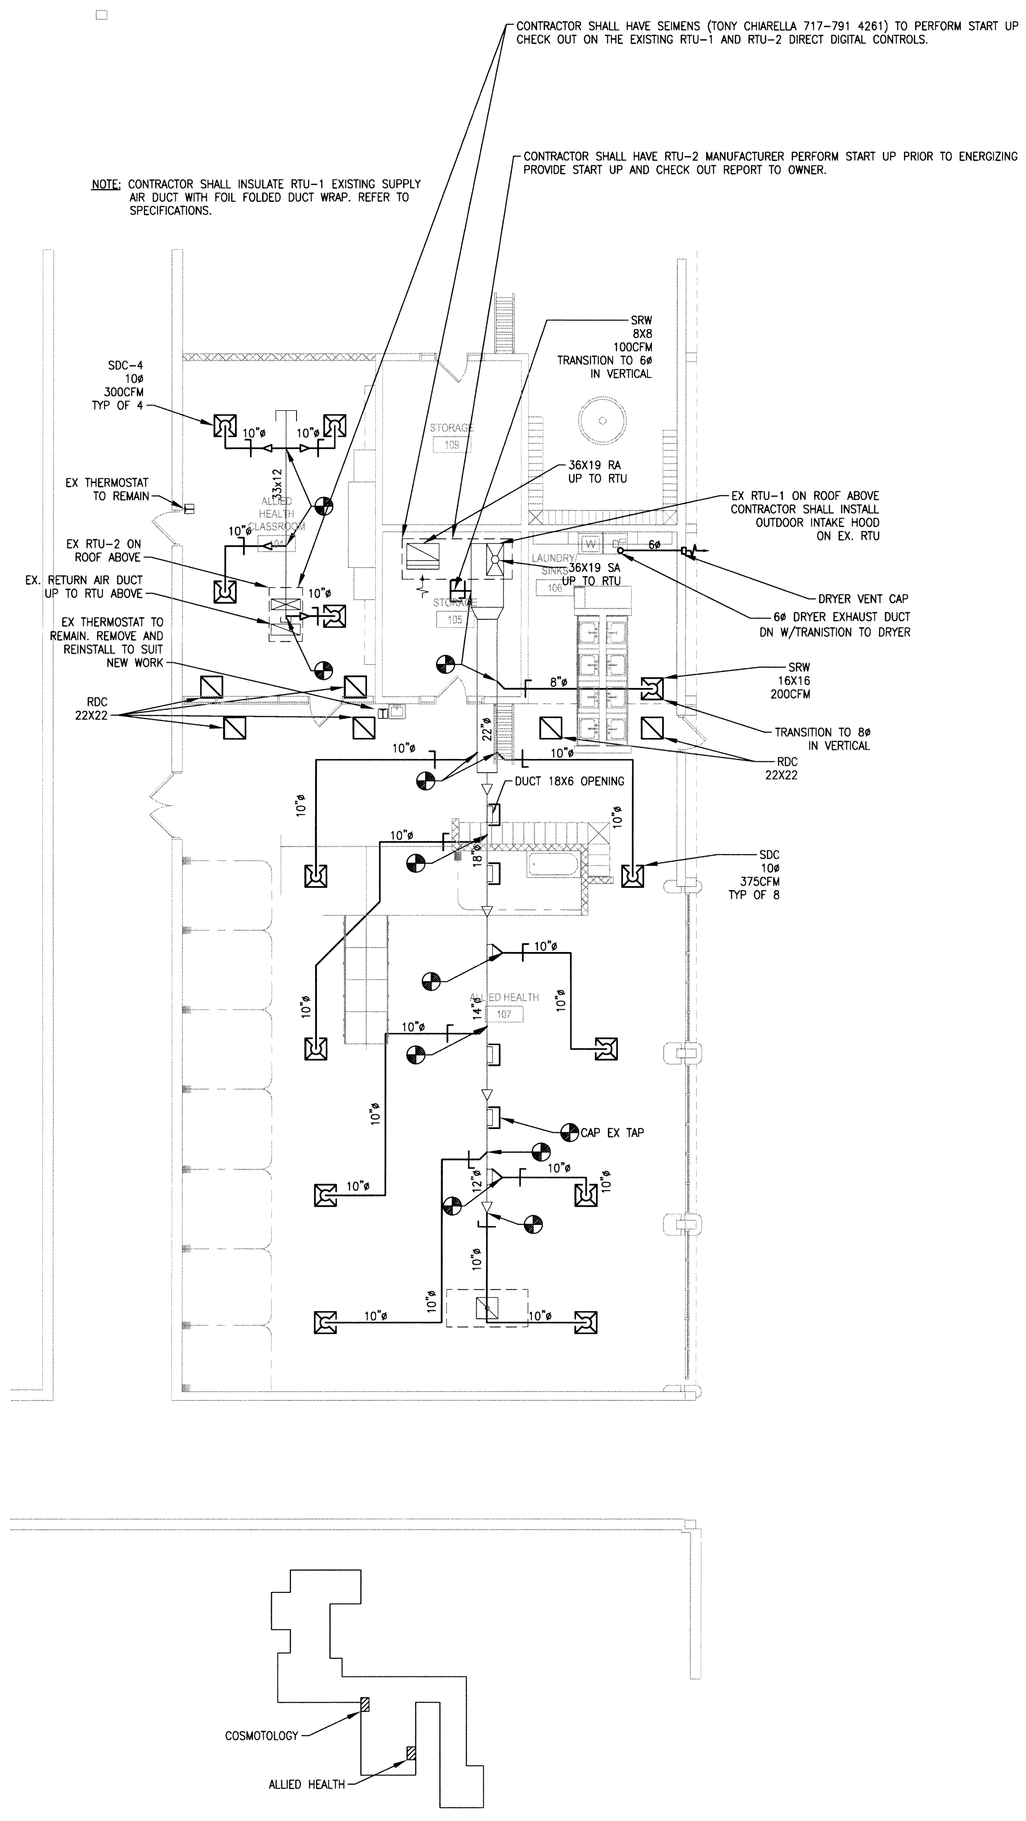

1 M2.0 HVAC - ALLIED HEALTH - NEW WORK
SCALE: 1/8" = 1'-0"

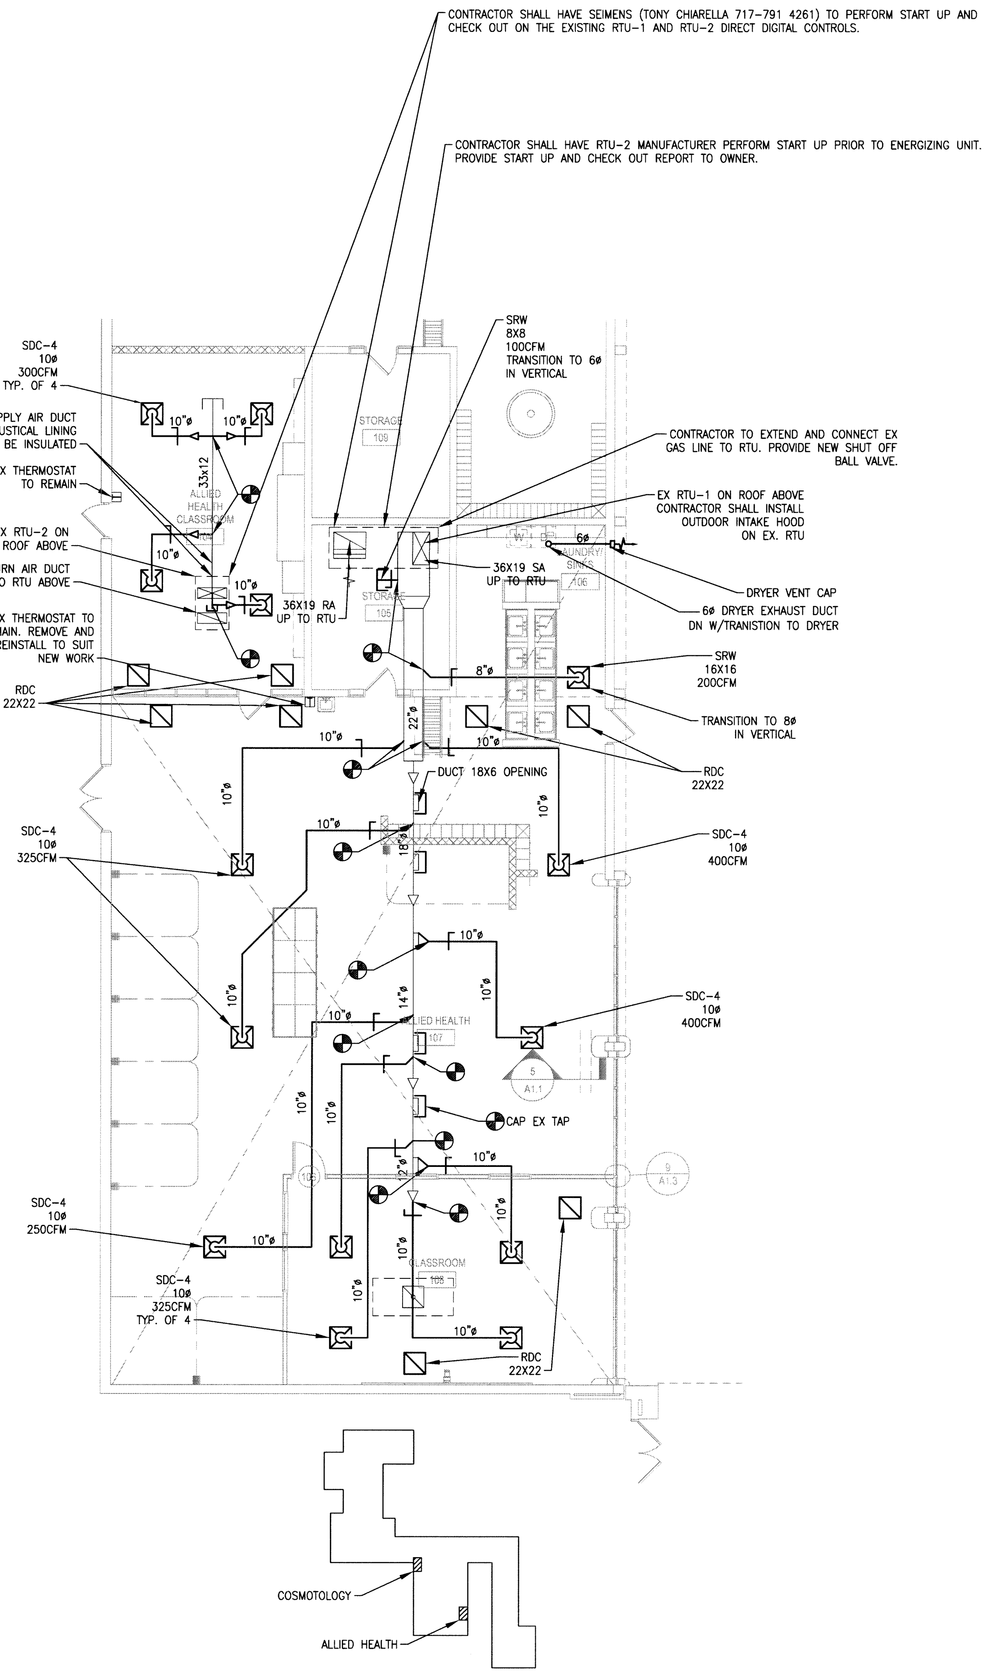

1 M2.0 HVAC - ALLIED HEALTH - ALTERNATE
SCALE: 1/8" = 1'-0"

ALL REPORTS, PLANS SPECIFICATIONS AND COMPUTER FILES RELATING TO THIS PROJECT ARE THE PROPERTY OF CRABTREE, ROHRBAUGH & ASSOCIATES; CRABTREE ROHRBAUGH & ASSOCIATES RETAINS ALL COMMON LAW, STATUTE AND OTHER RESERVED RIGHTS INCLUDING THE COPYRIGHT THERETO. REPRODUCTION OF THE MATERIAL HEREIN OR SUBSTANTIAL USE WITHOUT WRITTEN PERMISSION OF CRABTREE, ROHRBAUGH & ASSOCIATES VIOLATES THE COPYRIGHT LAWS OF THE UNITED STATES AND WILL BE SUBJECT TO LEGAL PROSECUTION. © CRABTREE, ROHRBAUGH & ASSOCIATES, INC 2014

REVISIONS

	MM-DD-YR	NAME	DESCRIPTION OF CHANGES

CRABTREE ROHRBAUGH & ASSOCIATES - ARCHITECTS
401 EAST WINDING HILL ROAD
MECHANICSBURG PA 17055
717-458-0272 FAX 717-458-0047
www.cra-architects.com
250 WEST MAIN STREET, SUITE 200
CHARLOTTESVILLE VA 22902
434-975-7262 FAX 434-975-7263

RENOVATIONS TO COSMETOLOGY AND ALLIED HEALTH CLASSROOMS
FRANKLIN COUNTY CAREER AND TECHNOLOGY CENTER
FRANKLIN COUNTY TECHNICAL SCHOOL AUTHORITY
2463 LOOP ROAD CHAMBERSBURG, PENNSYLVANIA 17202

PYRAMID
Pyramid Engineering, P.C.
300 Fifth Ave, P.O. Box 3233
Altoona, PA. 16602
814-946-9910

HVAC - DEMOLITION & NEW WORK FLOOR PLANS

PLOT SCALE: AS SHOWN
FILENAME:
DATE: 4/30/2014

PROJECT 2776

M2.1