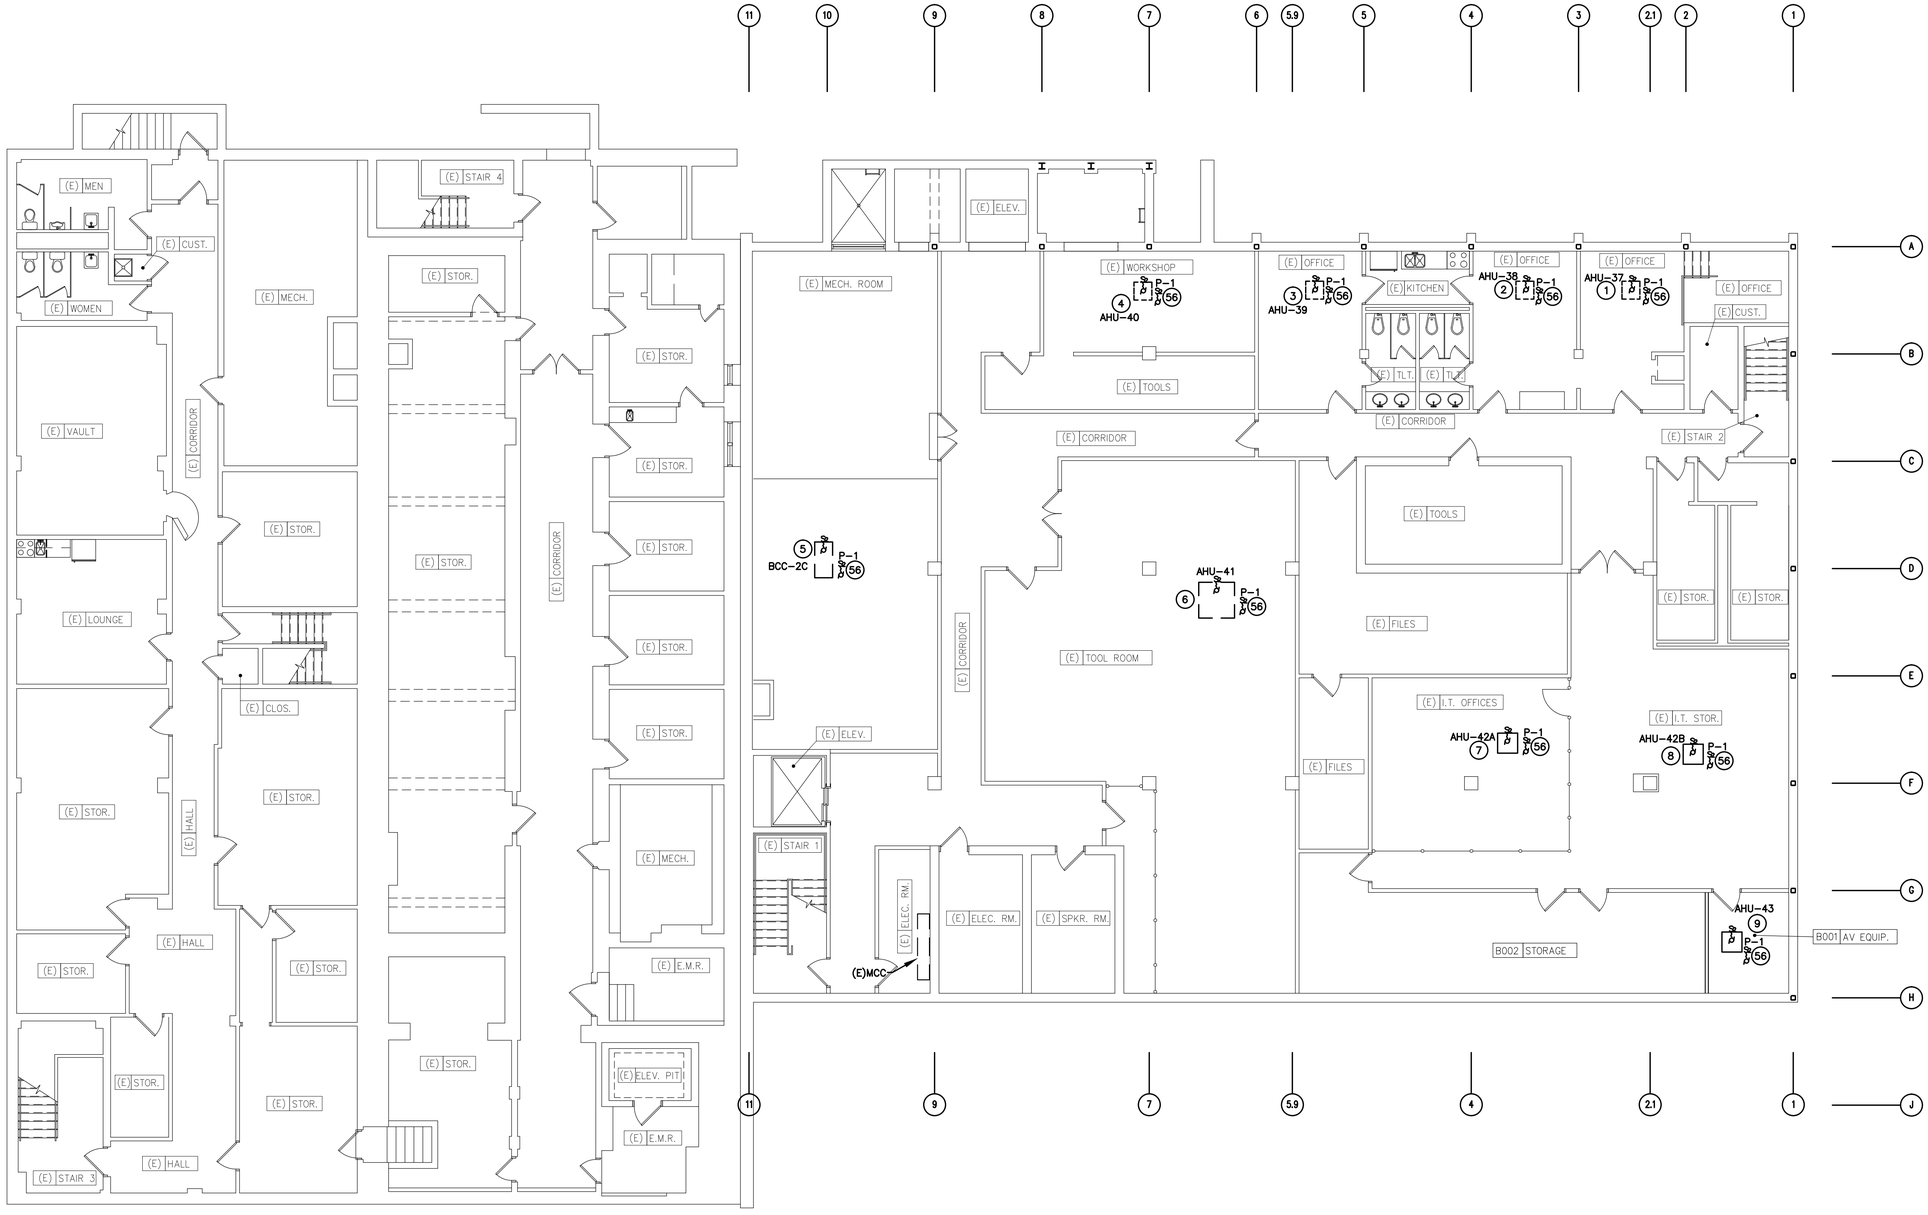

BASEMENT FLOOR PLAN - ELECTRICAL - NEW

SCALE: 1/8" = 1'-0"

EQUIPMENT SCHEDULE – ELECTRICAL (THIS SHEET ONLY) E1.1

NO.	ITEM	QTY.	VOLTS	PHASE	AMPS	CIRCUIT	CABLE/CONDUIT	DISCONNECT/RECEPTACLE	FUSE	REMARKS
1	AHU-37	1	208	1	0.35	PP2-17,19	(2)#12,(1)#12 GRD-3/4"C	20A MOTOR SNAP SWITCH	N/A	.
2	AHU-38	1	208	1	0.35	PP2-17,19	(2)#12,(1)#12 GRD-3/4"C	20A MOTOR SNAP SWITCH	N/A	.
3	AHU-39	1	208	1	0.35	PP2-17,19	(2)#12,(1)#12 GRD-3/4"C	20A MOTOR SNAP SWITCH	N/A	.
4	AHU-40	1	208	1	0.35	PP2-17,19	(2)#12,(1)#12 GRD-3/4"C	20A MOTOR SNAP SWITCH	N/A	.
5	BCC-2C	1	208	1	1.63	PP2-17,19	(2)#12,(1)#12 GRD-3/4"C	20A MOTOR SNAP SWITCH	N/A	.
6	AHU-41	1	208	1	0.35	PP2-17,19	(2)#12,(1)#12 GRD-3/4"C	20A MOTOR SNAP SWITCH	N/A	.
7	AHU-42A	1	208	1	0.35	PP2-17,19	(2)#12,(1)#12 GRD-3/4"C	20A MOTOR SNAP SWITCH	N/A	.
8	AHU-42B	1	208	1	0.35	PP2-17,19	(2)#12,(1)#12 GRD-3/4"C	20A MOTOR SNAP SWITCH	N/A	.
9	AHU-43	1	208	1	0.35	PP2-17,19	(2)#12,(1)#12 GRD-3/4"C	20A MOTOR SNAP SWITCH	N/A	.
	.	.	.	.	.	.	.	.	.	.

SHEET NOTES:

1. REFER TO "TELECOMMUNICATION" DRAWINGS FOR A/V, DATA AND SECURITY.

1/8" = 1'-0" SCALE 5 0 5 10 15 20 FEET

NORTH

RHL ENGINEERING COMPANY, INC.
3 West Second Street
Frederick, Md. 21701
OFFICE: (301) 695-9424
FAX: (301) 293-6338
E-mail:rhlengr@rhlengr.com

Professional Certification. I hereby certify that these documents were prepared or approved by me, and that I am a duly licensed professional engineer under the laws of the State of Maryland. License No:45511 Expiration Date: 06/03/2016

BUSHEY FEIGHT MORIN ARCHITECTS INC.
473 North Potomac Street, Hagerstown, Md 21740
301-733-5600 Fax 301-733-5612
E-mail: BFM@BFMArchitects.com

copyright 2014, Bushey Feight Morin Architects, Inc.

BFM No. 14028 WASH. CO. ADMINISTRATION COMPLEX
RHL No. 13208 FIRST FLOOR RENOVATIONS

BID DOCUMENTS

BASEMENT FLOOR PLAN – ELECTRICAL–NEW

E1.1

DATE : 08.15.14