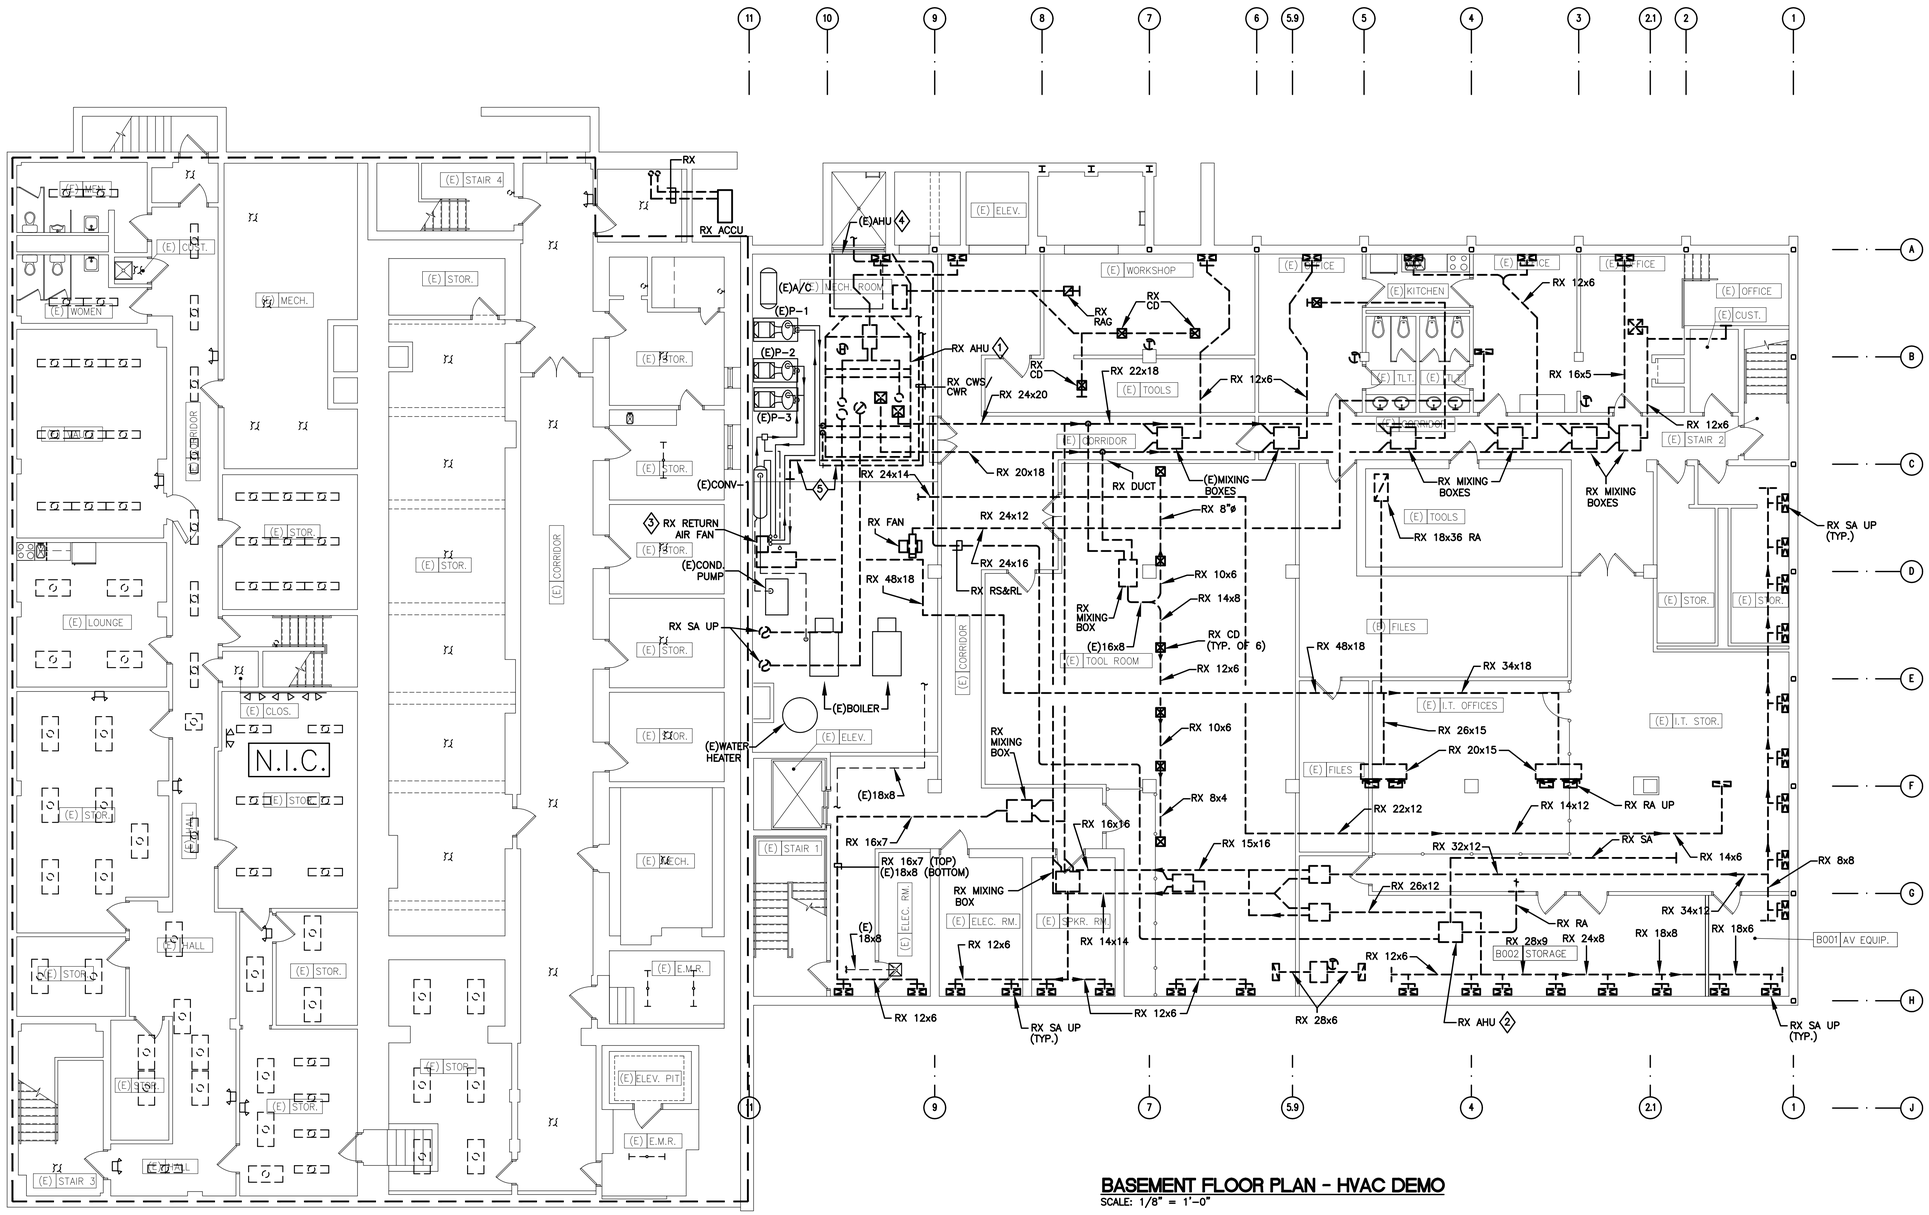

BASEMENT FLOOR PLAN - HVAC DEMO

SCALE: 1/8" = 1'-0"

DRAWING NOTES:

1. REMOVE EXISTING DUAL DUCT AIR HANDLING UNIT AND ALL ASSOCIATED DUCTWORK, PIPING, VALVES, INSULATION, CONTROL TUBING, AND SUPPORTS.
2. REMOVE EXISTING SPLIT SYSTEM VERTICAL AIR HANDLING UNIT AND ALL ASSOCIATED DUCTWORK, PIPING, FITTINGS, VALVES, INSULATION, CONTROL AND POWER WIRING, AND SUPPORTS.
3. REMOVE EXISTING RETURN AIR FAN AND ALL ASSOCIATED DUCTWORK, FITTINGS, INSULATION, CONTROLS, AND SUPPORTS.
4. EXISTING H&V UNIT MOUNTED IN CEILING TO REMAIN.
5. REMOVE EXISTING CHILLED WATER PIPING TO THE EXTENT INDICATED. PIPING WILL BE REUSED FOR NEW UNIT LOCATED IN PENTHOUSE.

1/8" = 1'-0" 5 0 5 10 15 20 SCALE FEET

NORTH

RHL ENGINEERING COMPANY, INC.
3 West Second Street
Frederick, Md. 21701
OFFICE: (301) 695-9424
FAX: (301) 293-6338
E-mail:rhlengr@rhlengr.com

Professional Certification. I hereby certify that these documents were prepared or approved by me, and that I am a duly licensed professional engineer under the laws of the State of Maryland. License No:45511 Expiration Date: 06/03/2016

BUSHEY FEIGHT MORIN ARCHITECTS INC.
473 North Potomac Street, Hagerstown, Md 21740
301-733-5600 Fax 301-733-5612
E-mail: BFM@BFMArchitects.com

copyright 2014, Bushey Feight Morin Architects, Inc.

BFM No. 14028 WASH. CO. ADMINISTRATION COMPLEX
RHL No. 13208 FIRST FLOOR RENOVATIONS

BID DOCUMENTS

BASEMENT FLOOR PLAN-HVAC DEMO

M0.1

1 OF 12 SHEETS

DATE : 08.15.14