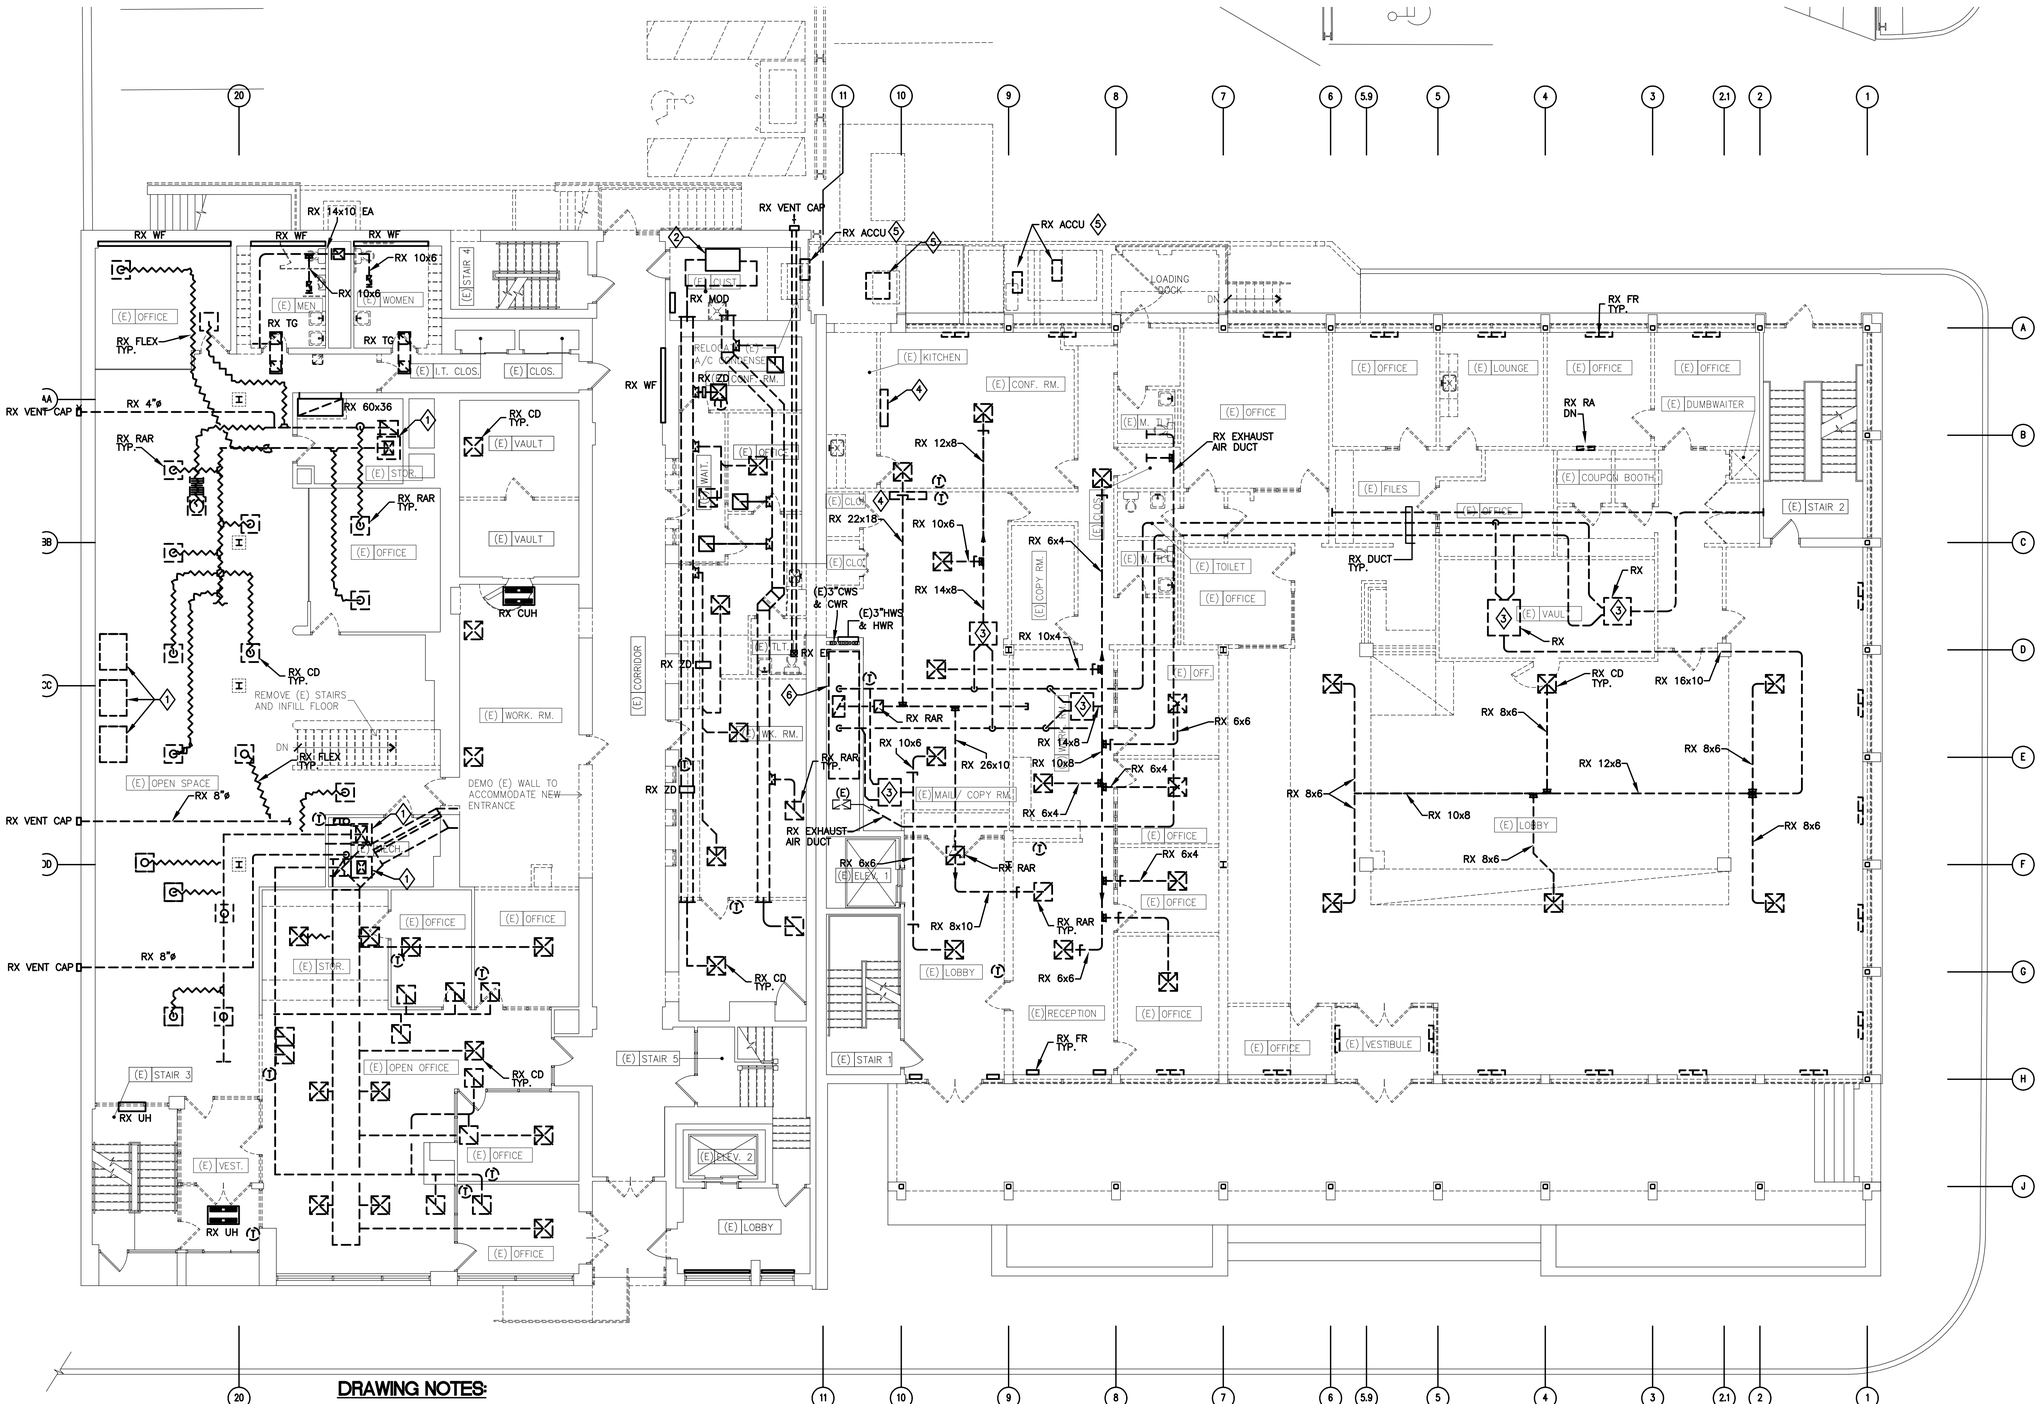

DRAWING NOTES:

1. REMOVE EXISTING VERTICAL SPLIT SYSTEM AIR HANDLING UNIT AND ASSOCIATED DUCTWORK, FITTINGS, INSULATION, PIPING, CONTROL WIRING AND SUPPORTS. REMOVE EXISTING REFRIGERANT PIPING FROM INDOOR UNIT UP TO OUTDOOR UNIT ON ROOF. REMOVE ASSOCIATED CONDENSING UNIT ON ROOF.
2. REMOVE EXISTING GAS FIRED FURNACE AND SPLIT SYSTEM COOLING COIL. REMOVE ALL ASSOCIATED DUCTWORK FITTINGS, INSULATION, PIPING, CONTROL WIRING AND SUPPORTS. REMOVE ASSOCIATED CONDENSING UNIT LOCATED ON GRADE.
3. REMOVE EXISTING DUAL DUCT TERMINAL UNIT AND ALL ASSOCIATED DUCTWORK, FITTINGS, INSULATION, CONTROLS, AND SUPPORTS.
4. REMOVE EXISTING SPLIT SYSTEM AIR CONDITIONING UNIT AND ALL ASSOCIATED PIPING, INSULATION, FITTINGS, CONTROLS, AND SUPPORTS. REMOVE ALL PIPING BETWEEN INDOOR UNIT AND OUTDOOR UNIT. REMOVAL OF ASSOCIATED AIR COOLED CONDENSING UNIT ON GRADE IS PERFORMED UNDER A SEPARATE CONTRACT.
5. REMOVE EXISTING AIR COOLED CONDENSING UNIT. AIR COOLED CONDENSING UNIT MAY BE IN AN ALTERNATE LOCATION DUE TO RELOCATION UNDER A SEPARATE CONTRACT. VERIFY OUTDOOR UNIT IS ASSOCIATED WITH AN INDOOR UNIT REMOVED UNDER THIS CONTRACT PRIOR TO REMOVAL.
6. REMOVE ALL ABANDONED DUCTWORK IN THE MECAHNICAL SHAFT FROM FIRST FLOOR, SECOND FLOOR, AND THIRD FLOOR UP TO PENTHOUSE.

FIRST FLOOR PLAN - HVAC DEMO

SCALE: 1/8" = 1'-0"

1/8" = 1'-0" SCALE 5 0 5 10 15 20 FEET

NORTH

RHL ENGINEERING COMPANY, INC.
3 West Second Street
Frederick, Md. 21701
OFFICE: (301) 695-9424
FAX: (301) 293-6338
E-mail:rhlengr@rhlengr.com

Professional Certification. I hereby certify that these documents were prepared or approved by me, and that I am a duly licensed professional engineer under the laws of the State of Maryland. License No:45511 Expiration Date: 06/03/2016

BUSHEY FEIGHT MORIN ARCHITECTS INC.
473 North Potomac Street, Hagerstown, Md 21740
301-733-5600 Fax 301-733-5612
E-mail: BFM@BFMArchitects.com

copyright 2014, Bushey Feight Morin Architects, Inc.

BFM No. 14028 WASH. CO. ADMINISTRATION COMPLEX
RHL No. 13208 FIRST FLOOR RENOVATIONS

BID DOCUMENTS

FIRST FLOOR PLAN – HVAC DEMO

M0.2

2 OF 12 SHEETS

DATE : 08.15.14