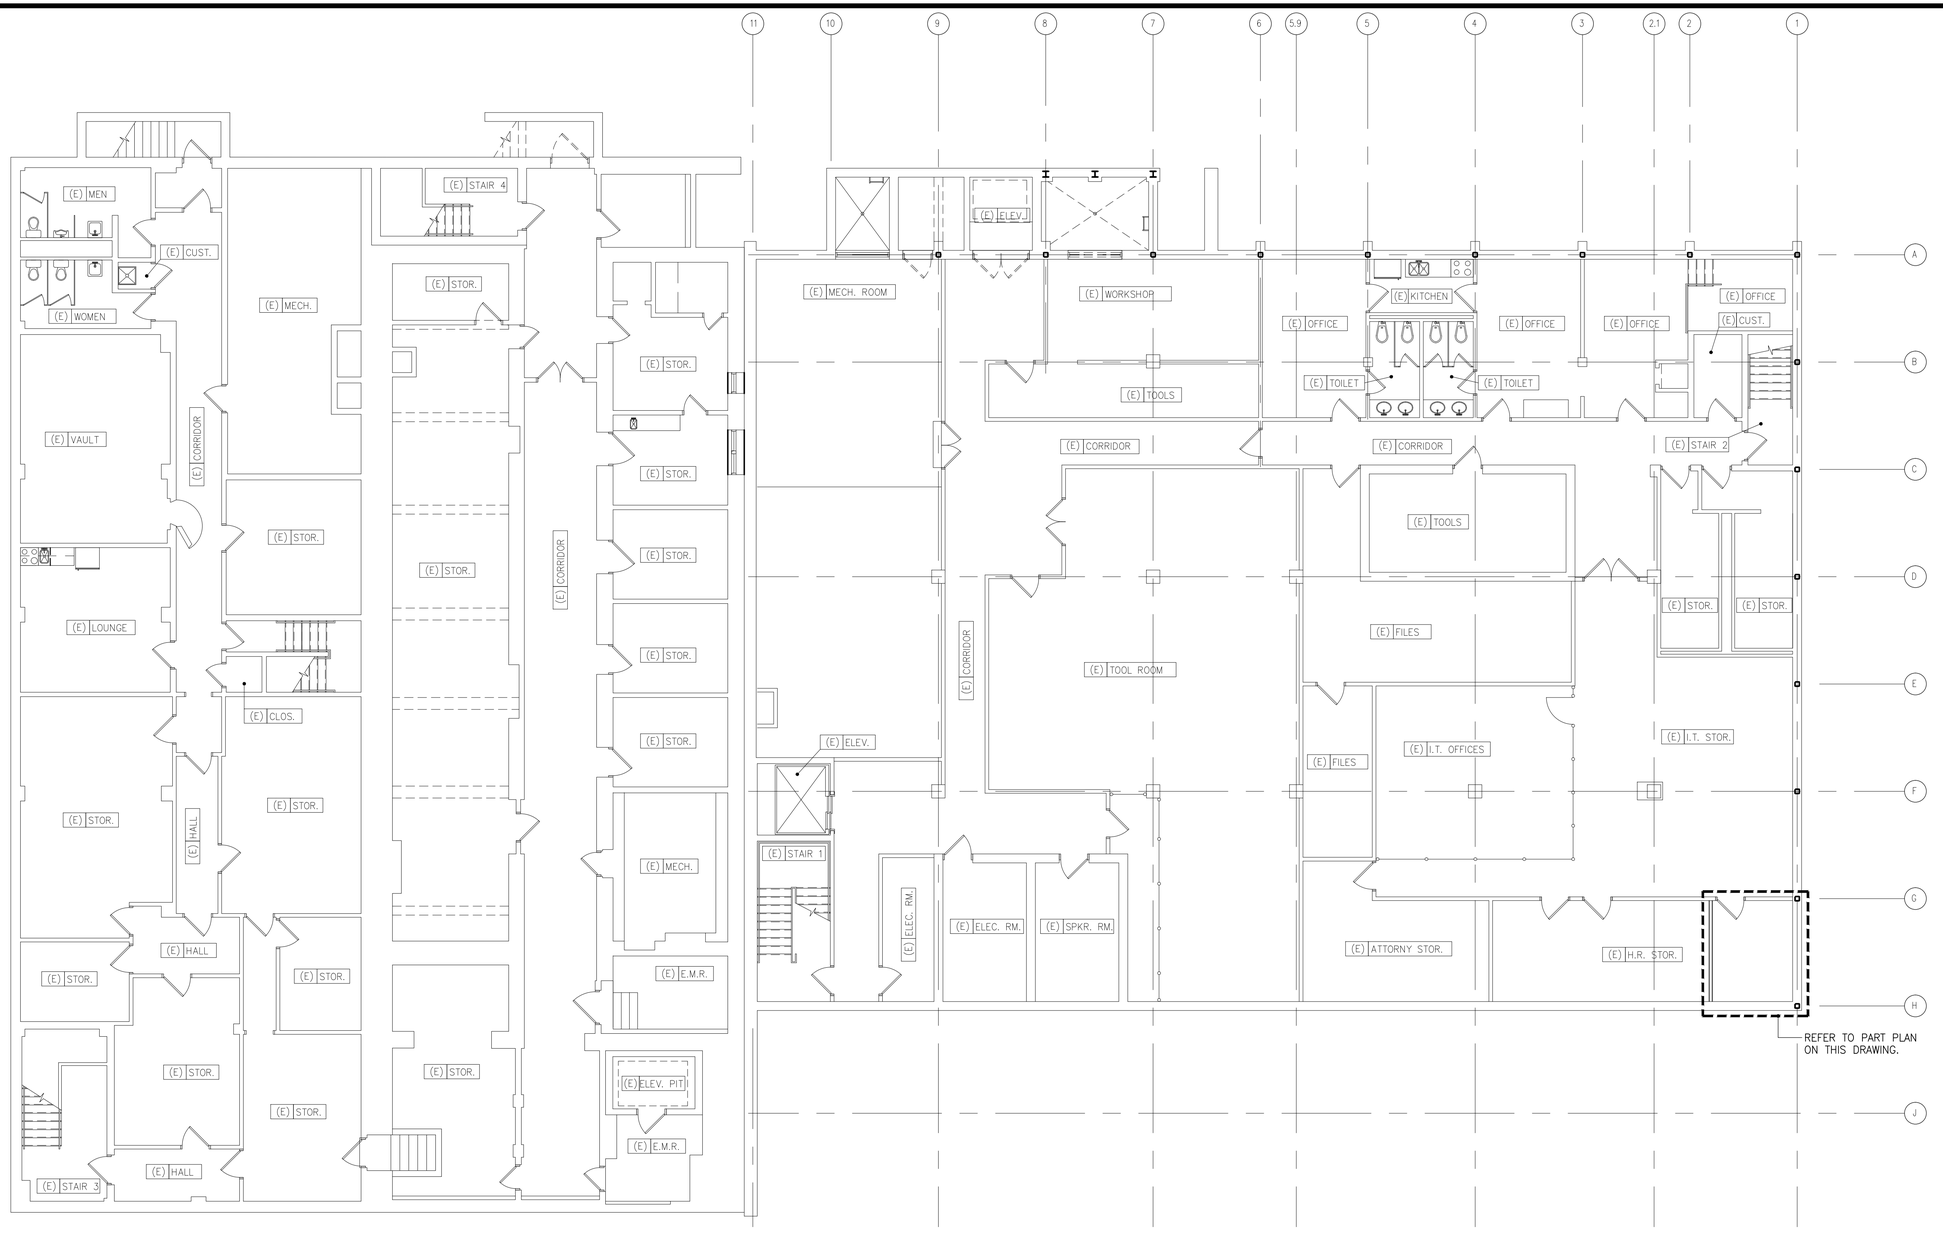

BASEMENT FLOOR PLAN - TELECOM

SCALE: 1/8" = 1'-0"

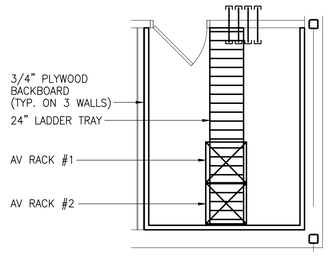

AV EQUIPMENT ROOM PART PLAN

SCALE: 1/4" = 1'-0"

SCALE: 1/4" = 1'-0"

4 0 4 8

SCALE: 1/8" = 1'-0"

8 0 8 16

Wright Engineering, LLC
Consulting Engineers
893 Ridge Road
Severna Park, MD 21146
(410) 544-7403
(410) wrightengineering.net

DRAWING INTENT IS TO INDICATE GENERAL ARRANGEMENT, DESIGN AND INTENT OF WORK IS PARTLY DIAGRAMMATIC. IT SHALL NOT BE SCALED FOR ROUGH-IN MEASUREMENTS OR SERVE AS DIRECTION SHOP DRAWINGS. CONTRACTOR IS RESPONSIBLE FOR VERIFICATION OF DIMENSIONS

I CERTIFY THAT THESE DOCUMENTS WERE PREPARED OR APPROVED BY ME AND THAT I AM A DULY LICENSED ARCHITECT UNDER THE LAWS OF THE STATE OF MARYLAND.

LICENSE No. 8278
EXPIRATION DATE 09.02.14

BUSHEY FEIGHT MORIN ARCHITECTS INC.
473 North Potomac Street, Hagerstown, Md 21740
301-733-5600 Fax 301-733-5610
E-mail: BFM@BFMArchitects.com

? copyright2014 , Bushey Feight Morin Architects, Inc.

BFM

BFM No. 14028 WASH. CO. ADMINISTRATION COMPLEX FIRST FLOOR RENOVATIONS

BID DOCUMENTS

BASEMENT FLOOR PLAN - TELECOM

TE1.1

3 OF 12 SHEETS

DATE : 08.15.14