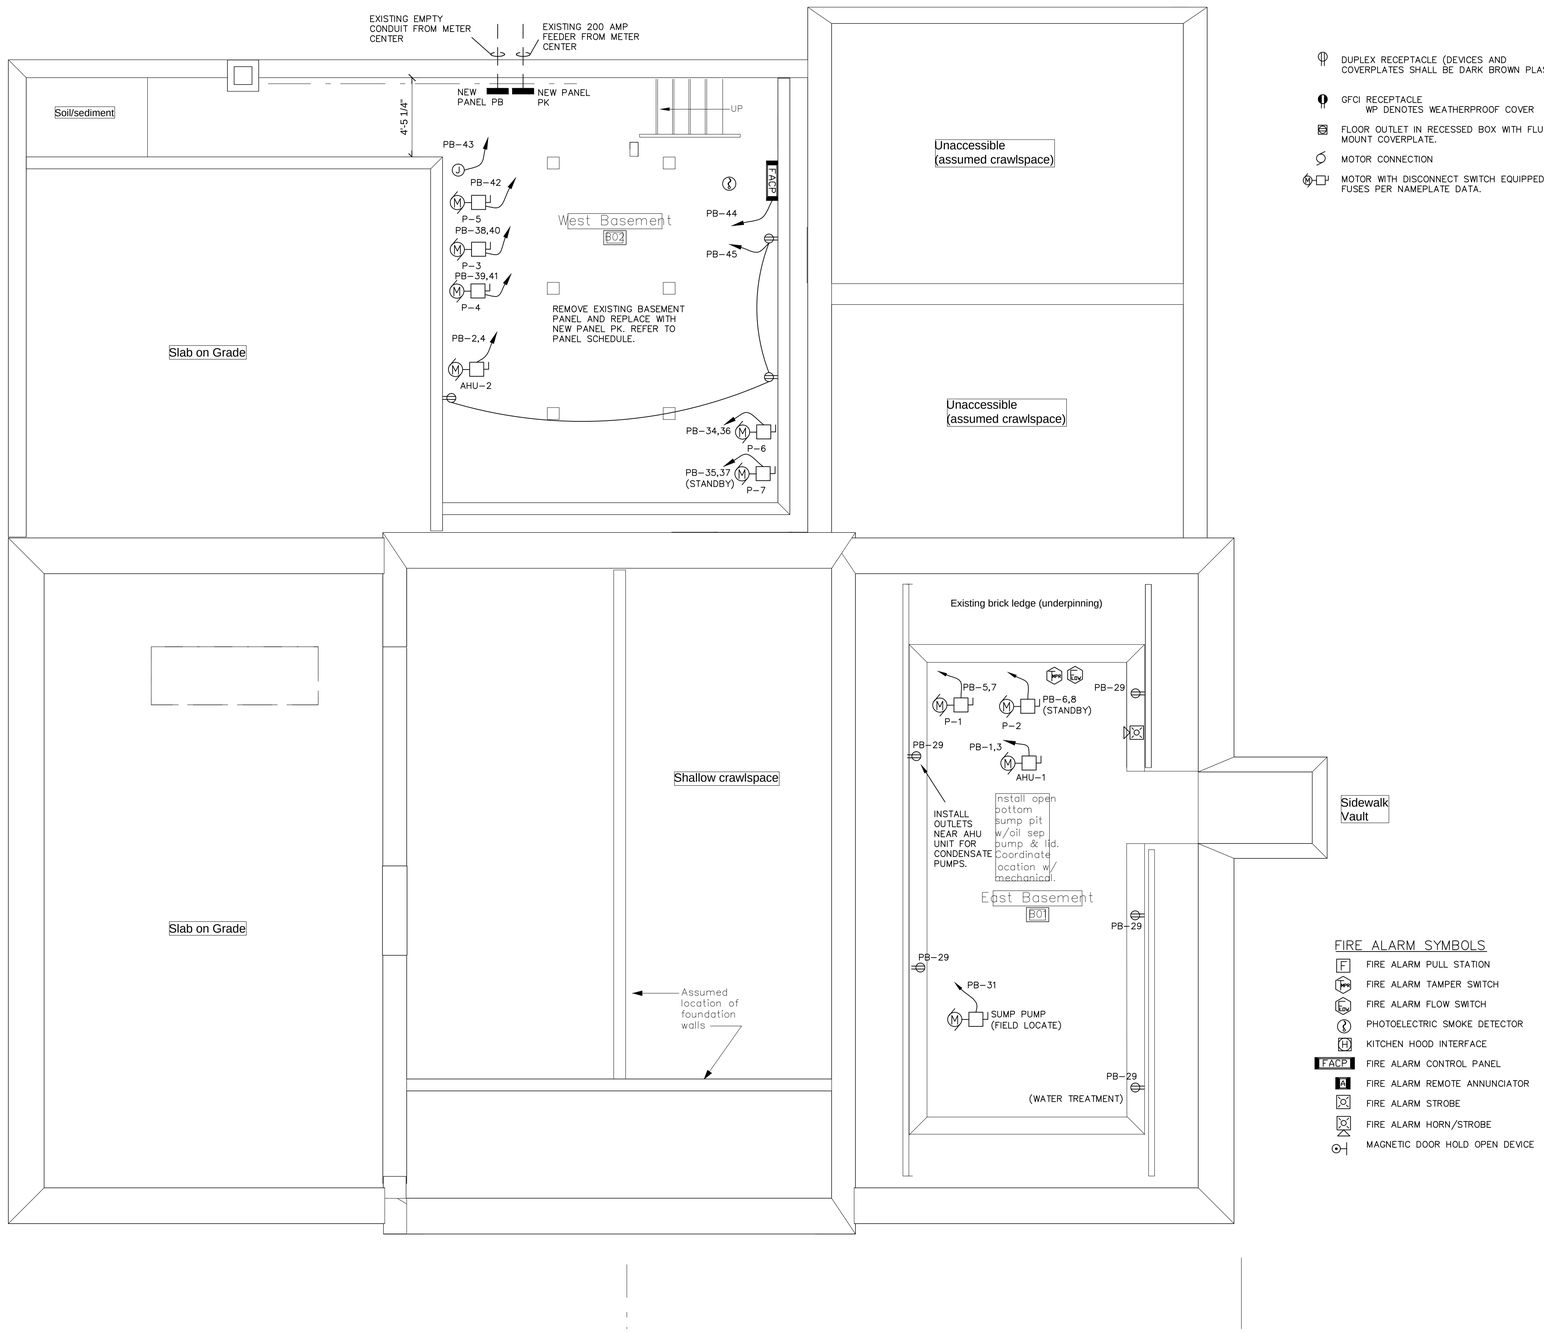

DUPLEX RECEPTACLE (DEVICES AND COVERPLATES SHALL BE DARK BROWN PLASTIC.

GFCI RECEPTACLE
WP DENOTES WEATHERPROOF COVER

FLOOR OUTLET IN RECESSED BOX WITH FLUSH MOUNT COVERPLATE.

MOTOR CONNECTION

MOTOR WITH DISCONNECT SWITCH EQUIPPED WITH FUSES PER NAMEPLATE DATA.

FIRE ALARM SYMBOLS

- F FIRE ALARM PULL STATION
- T FIRE ALARM TAMPER SWITCH
- F FIRE ALARM FLOW SWITCH
- PHOTOELECTRIC SMOKE DETECTOR
- H KITCHEN HOOD INTERFACE
- FACP FIRE ALARM CONTROL PANEL
- A FIRE ALARM REMOTE ANNUNCIATOR
- FIRE ALARM STROBE
- FIRE ALARM HORN/STROBE
- MAGNETIC DOOR HOLD OPEN DEVICE

BASEMENT POWER PLAN

1 / E2-1 1/4" = 1'-0"

CDi
COMFORT DESIGN, INC.
Mechanical & Electrical Engineers
620 Pennsylvania Ave.
Winchester, VA 22601
540-665-2846

NORTH (magnetic)

Charles Washington Hall RENOVATIONS

Corner of George & Washington Streets
Charles Town, W.Va.

For the
City of Charles Town
City of Ranson

ROGER L. CATLETT REGISTERED 7546 9/26/14 STATE OF WEST VIRGINIA PROFESSIONAL ENGINEER

Planning & Engineering (prime)
Hall Planning & Engineering, Inc
316 Williams Street
Tallahassee, FL 32303

Landscape Architecture
Stromberg/Garrigan & Assoc.,Inc.
102 E. Main Street-The Penn Bldg
Somerset, PA 15501

Historic Preservation & Architecture
Landmarks SGA, LLC
102 E. Main Street-The Penn Bldg
Somerset, PA 15501

Structural Engineer
R.L. Silman Associates
1053 31st Street NW
Washington D.C. 20007

Mech/Elect Engineer
Comfort Designs
620 Pennsylvania Avenue
Winchester, VA 22601

Architect
GROVE & DALL'OLIO ARCHITECTS PLLC
218 W ST. ENG • MARTINSBURG, WEST VIRGINIA • 25401

Issue/Revision | Seal

Drawing Title
BASEMENT POWER PLAN

Date 9/26/14
Scale | Project Number 11105
Drawing Number
E2.1

Copyright 2014: COMFORT DESIGN INC. Michael F. Howell, P.E. 9/25/2014 9:58 AM E(CWH).dwg