Copyright 2014: COMFORT DESIGN INC. Michael F. Howell, P.E. 9/29/2014 8:39 PM E(CWH).dwg

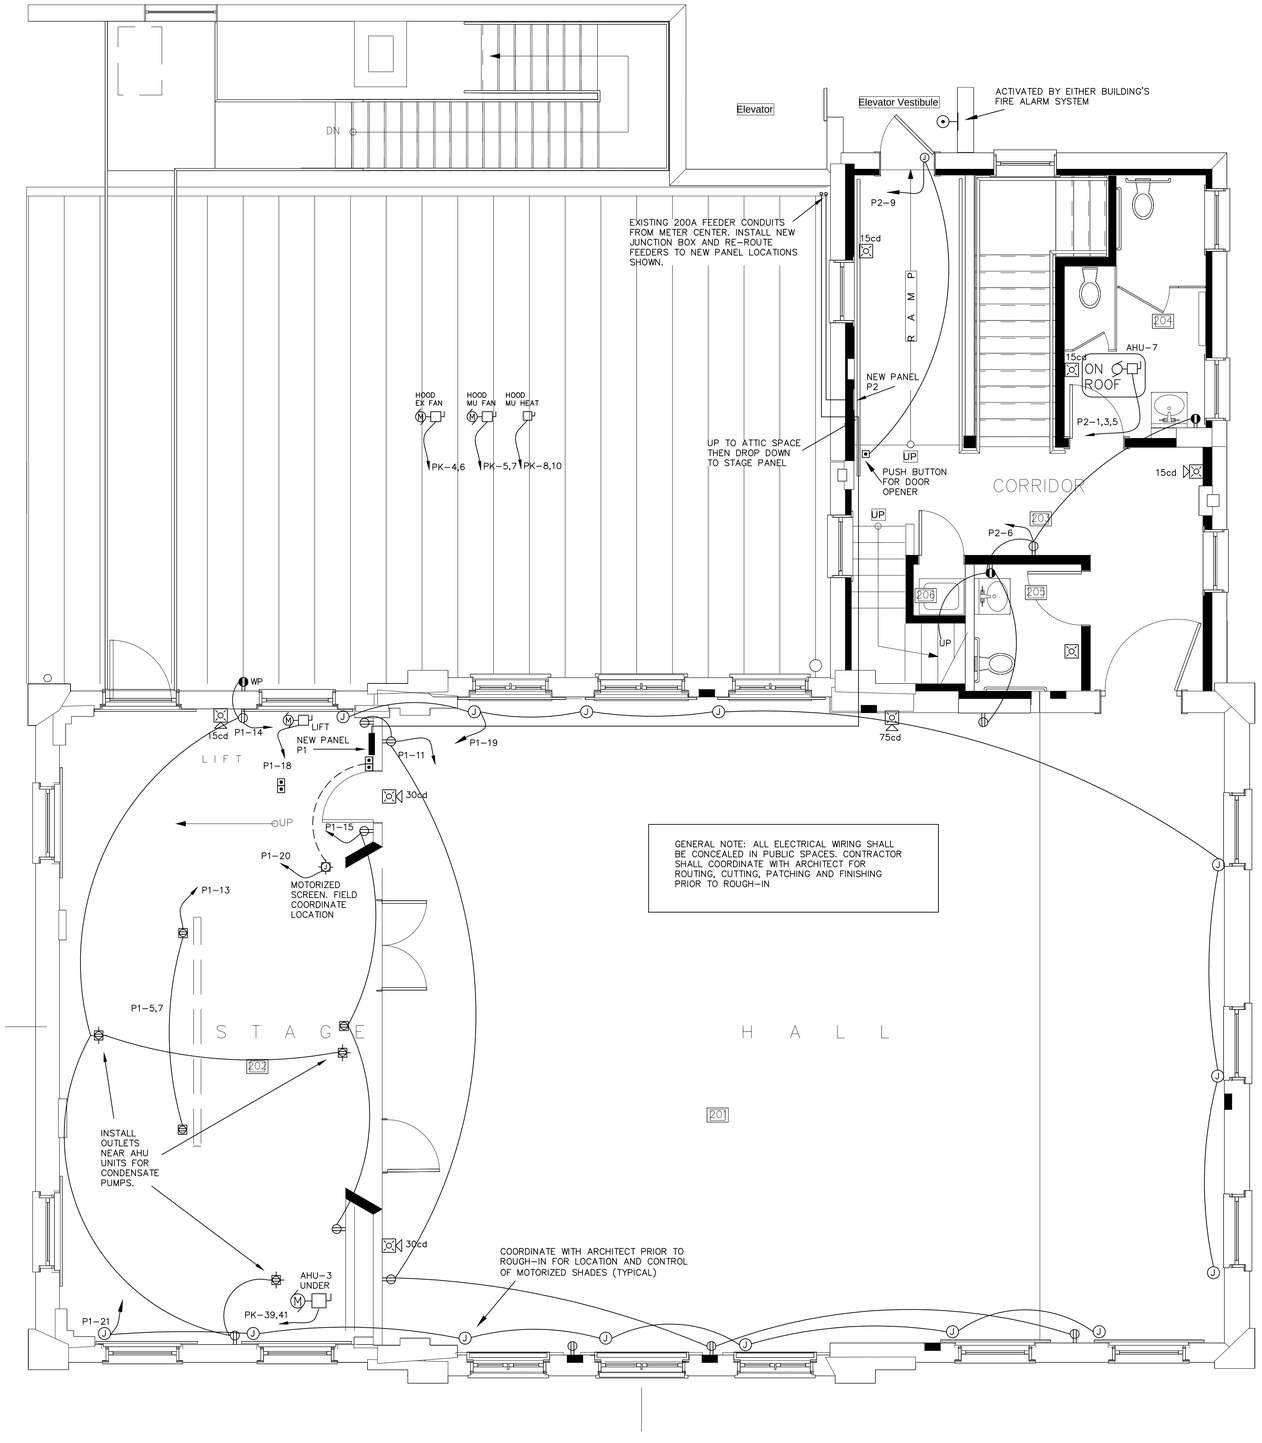

2ND FLOOR POWER & FA PLAN
1 E2-3 1/4" = 1'-0"

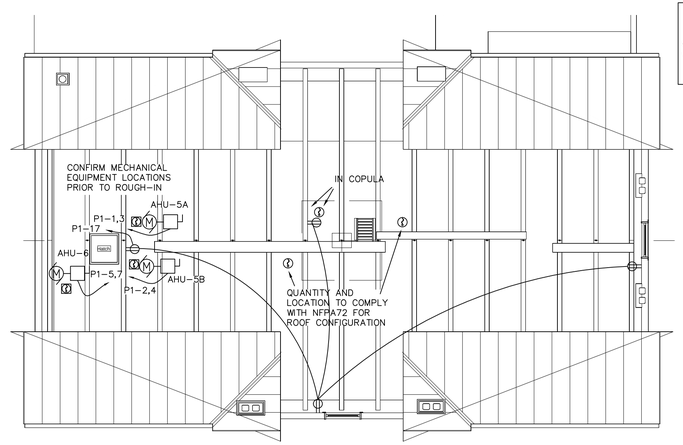

ATTIC LEVEL POWER PLAN
3 E3-3 1/8" = 1'-0"

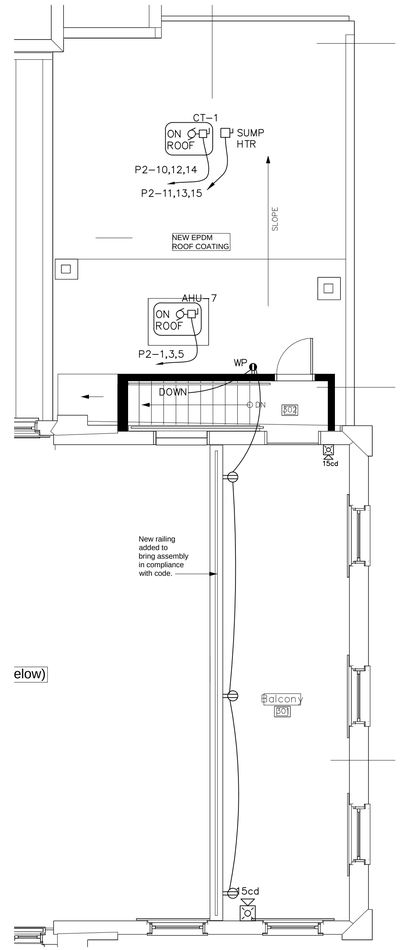

UPPER BALCONY POWER & FA PLAN
2 E2-3 3/16" = 1'-0"

CDi
COMFORT DESIGN, INC.
Mechanical & Electrical Engineers
620 Pennsylvania Ave.
Winchester, VA 22601
540-665-2846

NORTH (magnetic)

Charles Washington Hall RENOVATIONS

Corner of George & Washington Streets
Charles Town, W.Va.

For the
City of Charles Town
City of Ranson

ROGER L. CASTLE REGISTERED 7846 9/26/14 STATE OF WEST VIRGINIA PROFESSIONAL ENGINEER

Planning & Engineering (prime)
Hall Planning & Engineering, Inc
316 Williams Street
Tallahassee, FL 32303

Landscape Architecture
Stromberg/Garrigan & Assoc.,Inc.
102 E. Main Street-The Penn Bldg
Somerset, PA 15501

Historic Preservation & Architecture
Landmarks SGA, LLC
102 E. Main Street-The Penn Bldg
Somerset, PA 15501

Structural Engineer
R.L. Silman Associates
1053 31st Street NW
Washington D.C. 20007

Mech/Elect Engineer
Comfort Designs
620 Pennsylvania Avenue
Winchester, VA 22601

Architect
GROVE & DALL'OLIO ARCHITECTS PLLC
218 W 1ST ENG • MARTINSBURG, WEST VIRGINIA • 25401

Issue/Revision Seal

Drawing Title

2ND FLOOR POWER PLAN

Date 9/26/14
Scale Project Number 11105
Drawing Number

E2.3