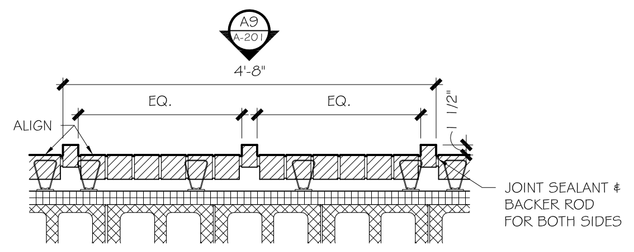

A11 BACK ACCENT WALL PLAN

SCALE: 3/4" = 1'-0"

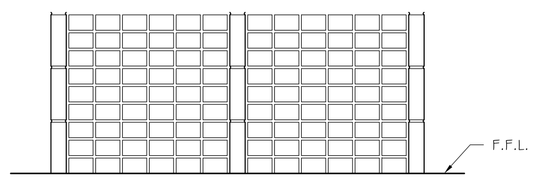

A9 BACK ACCENT WALL ELEVATION

SCALE: 3/4" = 1'-0"

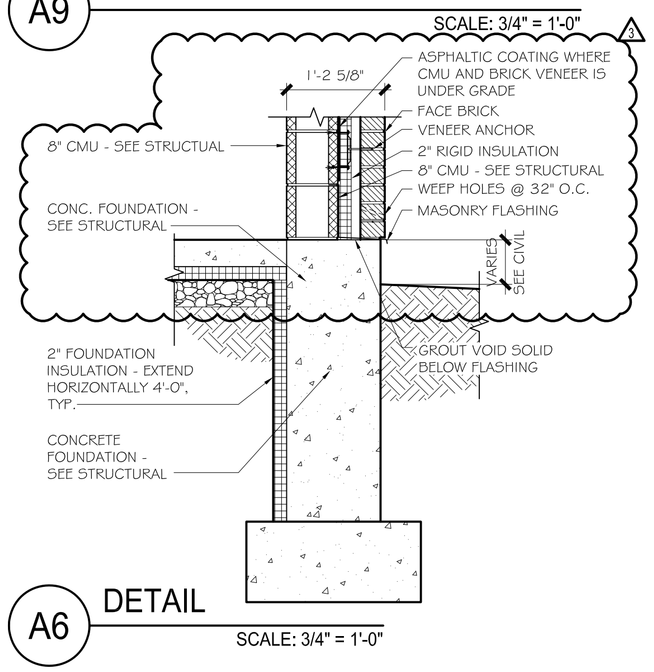

A6 DETAIL

SCALE: 3/4" = 1'-0"

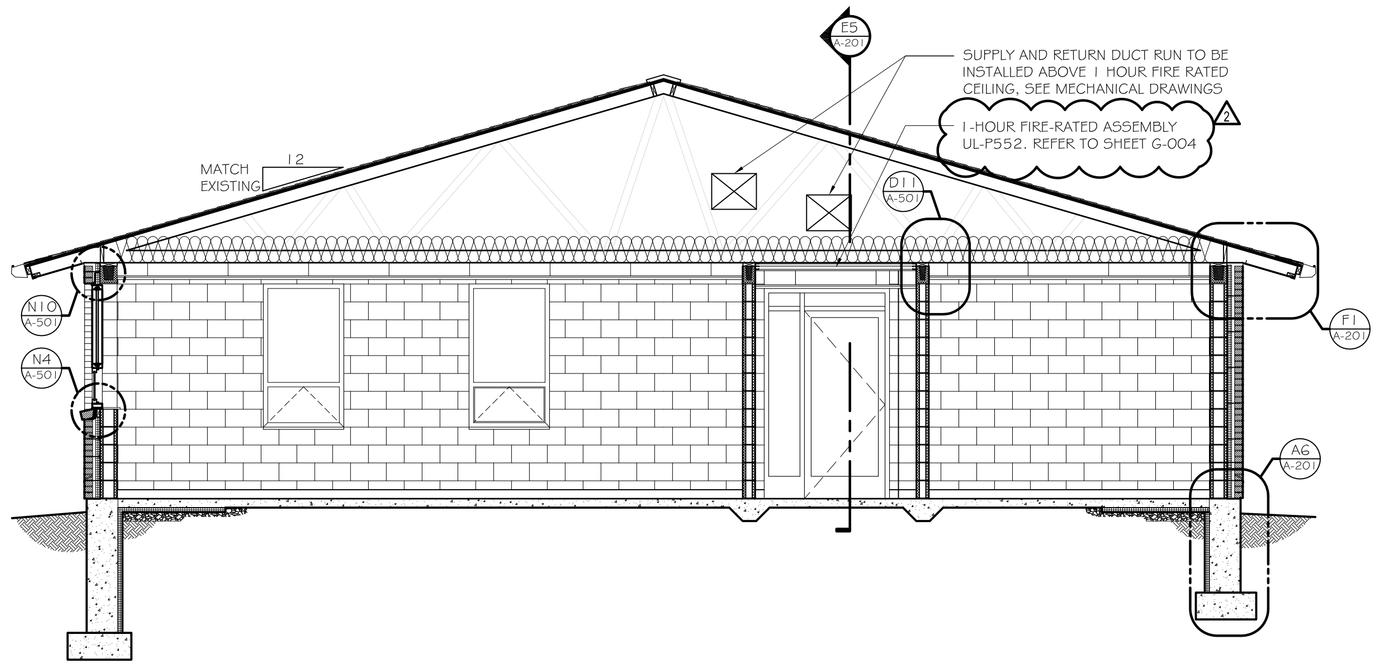

E9 BUILDING SECTION

SCALE: 1/4" = 1'-0"

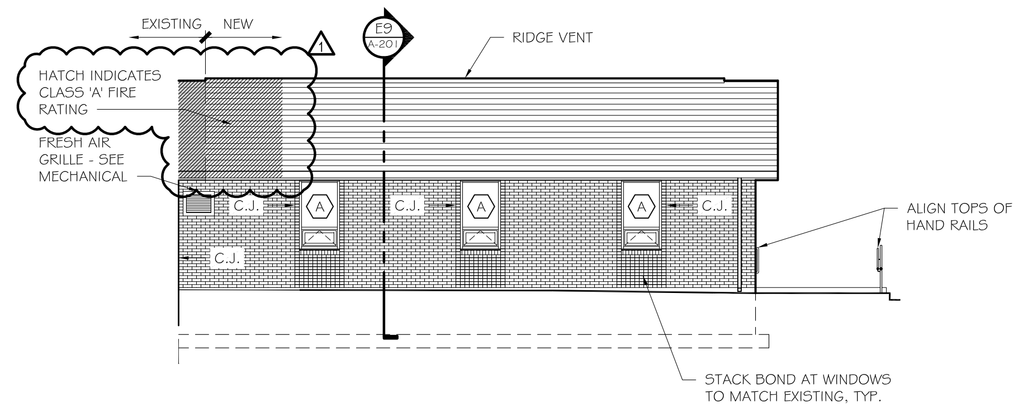

M9 EAST ELEVATION

SCALE: 1/8" = 1'-0"

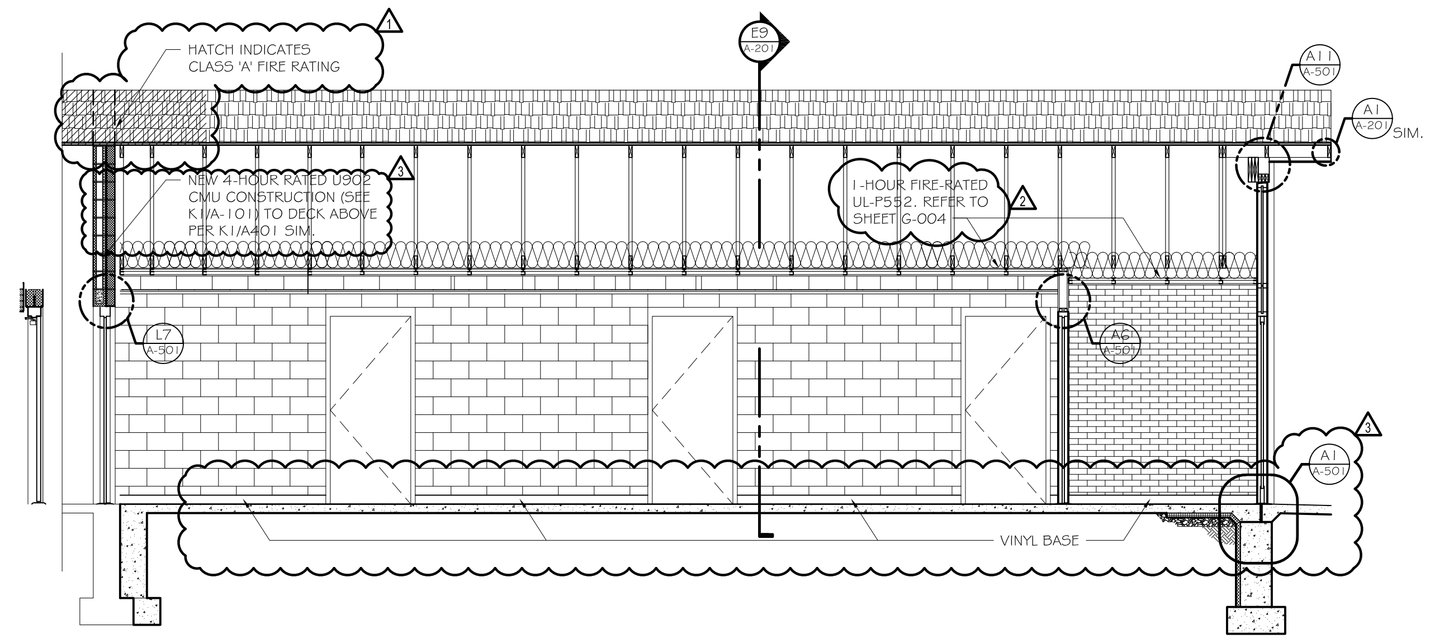

E5 BUILDING SECTION

SCALE: 1/4" = 1'-0"

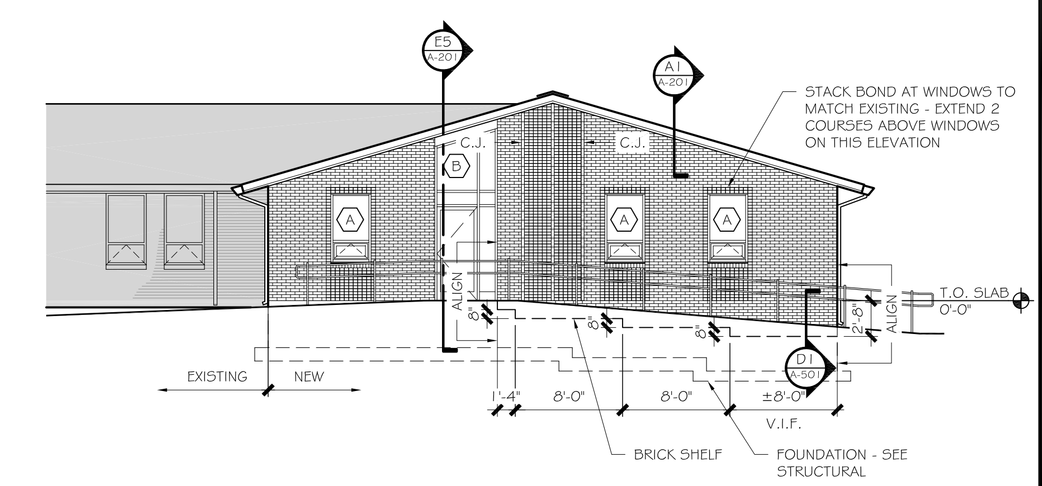

M5 NORTH ELEVATION

SCALE: 1/8" = 1'-0"

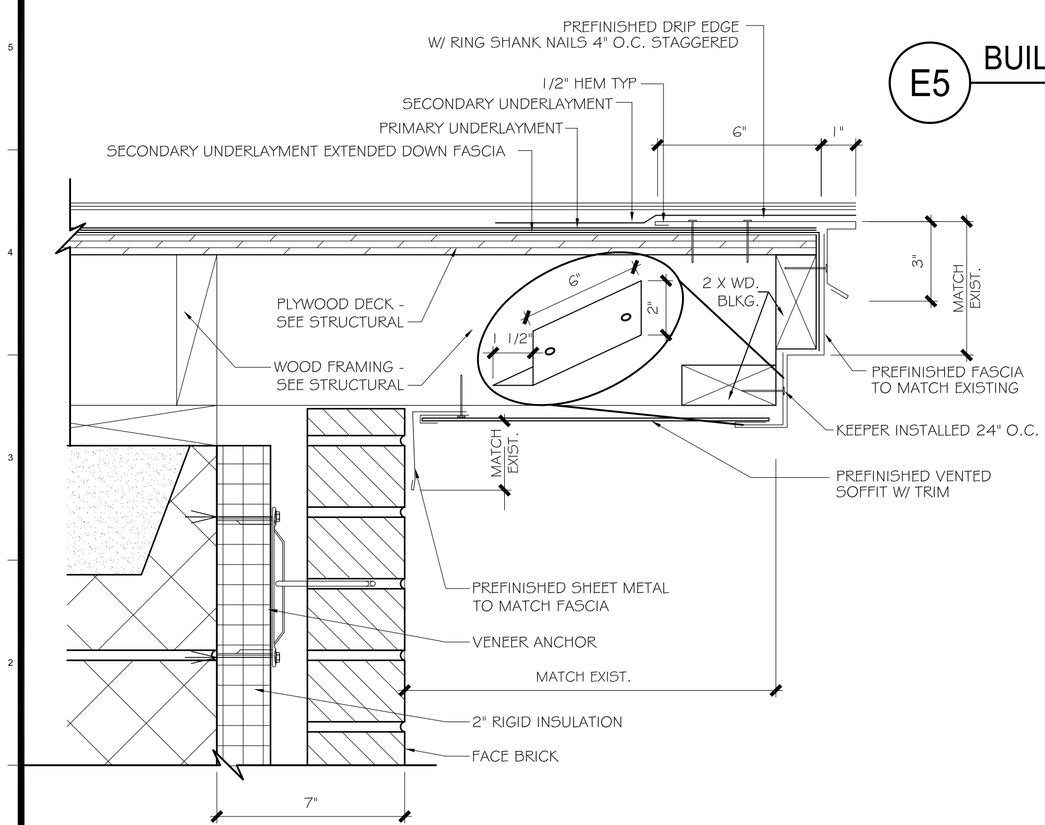

A1 RAKE EDGE DETAIL

SCALE: 3" = 1'-0"

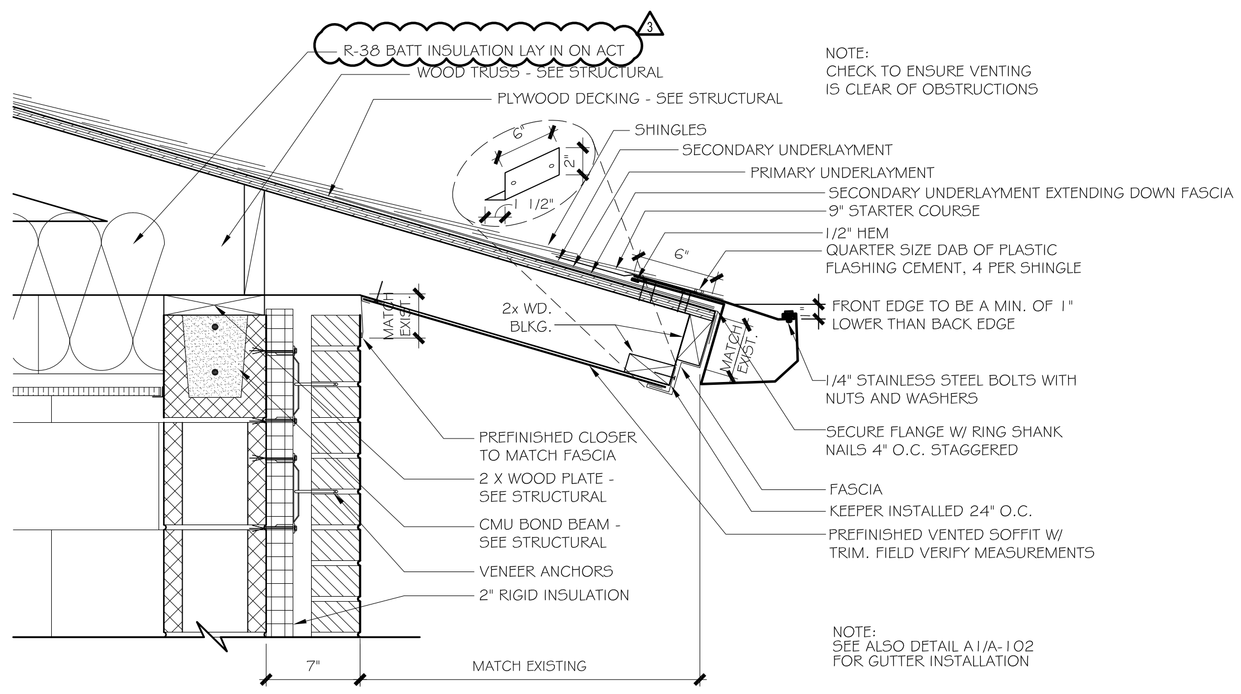

F1 ROOF OVERHANG DETAIL

SCALE: 1 1/2" = 1'-0"

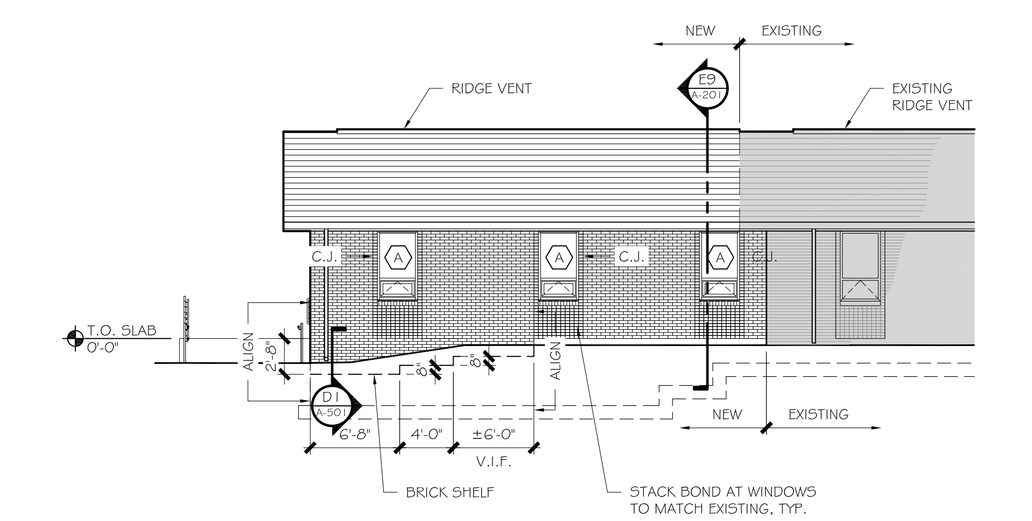

M1 WEST ELEVATION

SCALE: 1/8" = 1'-0"

L2M
811 Cromwell Park Drive, Suite 113
Cromwell Business Park at BWI
Glen Burnie, Maryland 21061

L2M@L2M.com

Phone 410.863.1302
Fax 410.863.1308

Architect / Engineer:

L2M ARCHITECTS

I certify that these documents were prepared or approved by me, and that I am a duly licensed architect under the laws of the state of Maryland Lic.: 8839 Exp.: 07 December 2015.

Stamp:

Hagerstown Ward Meetinghouse Addition & Parking Expansion

Project for:

THE CHURCH OF JESUS CHRIST OF LATTER-DAY SAINTS

Mark	Date (DAAT)	Description
1	17-AUG-15	ADDENDUM #2
2	30-APR-15	COMMENT RESPONSE
3	06-MAR-15	COMMENT RESPONSE

Project Number: 13.162

Plan Series: CUSTOM

Property Number: 514-7557

Sheet Title:

ELEVATIONS & SECTIONS

Sheet:

A-201