SHEET KEYED NOTES

1	SEE M201 ENLARGED MECHANICAL PLAN FOR CONTINUATION.
2	DUCT DOWN TO CEILING SPACE. SEE M201 ENLARGED MECHANICAL PLAN FOR CONTINUATION.
3	SA AND RA UP TO NEW DUCT DROPS
4	BOTTOM TAKE-OFF. SEE M201 ENLARGED MECHANICAL PLAN FOR CONTINUATION.
5	DUCT UP FROM BELOW. SEE SHEET M201 ENLARGED MECHANICAL PLAN FOR ORIGINATION.
6	14.5x5.5 EA DUCT UP FROM BELOW INSIDE STUD CAVITY. SEE SHEET M101 FOR ORIGINATION.
7	EA DUCT UP TO ROOFCAP ON ROOF. SEE SHEET M102 FOR CONTINUATION.

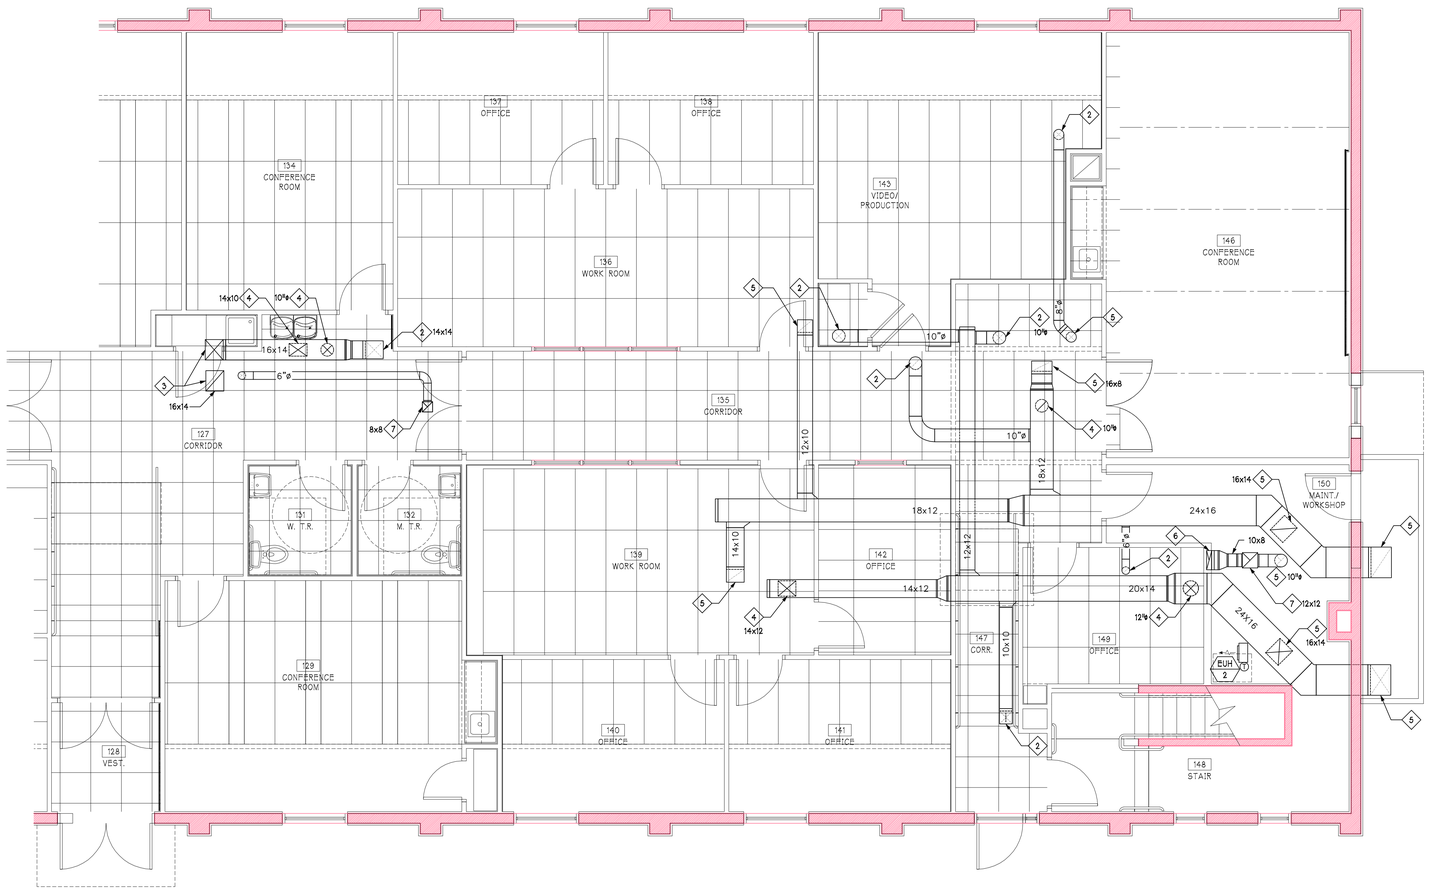

1 M203 **ENLARGED MECHANICAL ATTIC PLAN**

1/4" = 1'-0"

Job No: 1526
Drawn: JJA
Checked: BLB

Revisions:

No:	Date:

NEWCOMER ASSOCIATES
architecture + engineering
1105 Shaffer Avenue Chambersburg, PA 17201 Tel: 717 263 0301 Fax: 717 263 7380 www.newcomerassociates.com

King Street Church
Office Building Renovation
56 North Second Street Chambersburg, Pennsylvania 17201

© 2016 Newcomer Associates, Inc.

Drawing Title:
ENLARGED MECHANICAL ATTIC PLAN

Sheet No.
M203

Date: January 29, 2016