SHEET KEYED NOTES

1	DUCT DOWN TO CEILING SPACE. SEE M202 ENLARGED MECHANICAL PLAN FOR CONTINUATION.
2	SA AND RA DUCT UP TO NEW DUCT DROPS.
3	10"ø EXPOSED SPIRAL DUCT.
4	BOTTOM TAKE OFF. SEE M202 ENLARGED MECHANICAL PLAN FOR CONTINUATION.
5	DUCT UP FROM BELOW. SEE M202 ENLARGED MECHANICAL PLAN FOR ORIGINATION.
6	6"ø EXHAUST AIR UP FROM BELOW TO ROOF CAP ON ROOF.

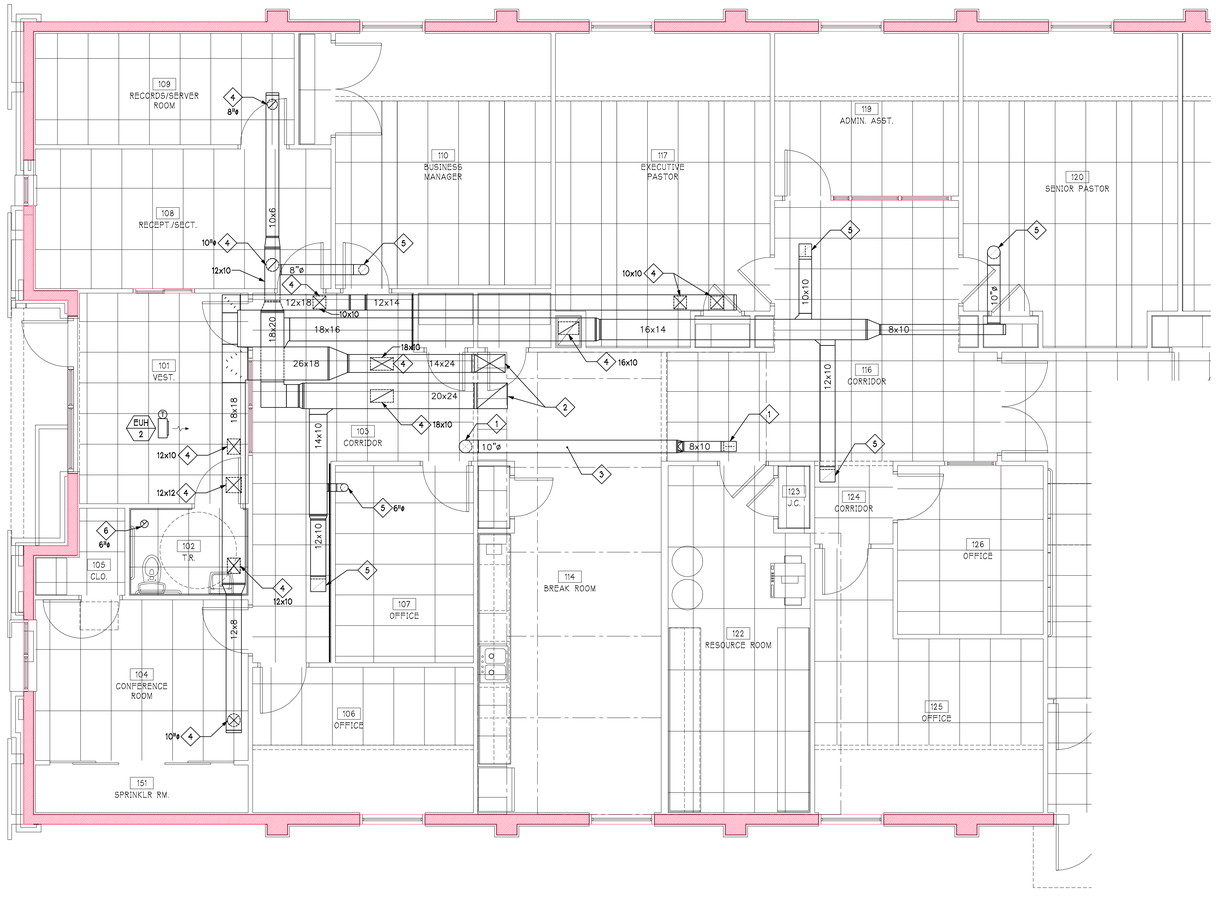

1 M204 **ENLARGED MECHANICAL ATTIC PLAN**

1/4" = 1'-0"

Job No: 1526
Drawn: JJA
Checked: BLB

Revisions:

No:	Date:

NEWCOMER ASSOCIATES
architecture + engineering
1105 Shaffer Avenue Chambersburg, PA 17201 Tel: 717 263 0101 Fax: 717 263 7380 www.newcomerassociates.com

King Street Church
Office Building Renovation
56 North Second Street Chambersburg, Pennsylvania 17201

© 2016
Newcomer Associates, Inc.

Drawing Title:
ENLARGED MECHANICAL ATTIC PLAN

Sheet No.
M204

Date: January 29, 2016